


INSURANCE PLAN OF THE CITY OF TORONTO. ONTARIO VOLUME I

BY
CHAS. E. GOAD,
CIVIL ENGINEER.

SCALE OF BLOCK PLANS

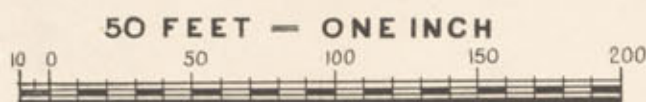


TORONTO CITY.	
For Index to Streets & Specials see Sheet 55.	
For Key Plan of whole City see Sheets 56-57.	
VOLUME I.	VOLUME II.
Sheets 1 to 96.	Sheets 97 to 192.
Surveyed - Jan., 1880.	Surveyed - March, 1882.
Revised to July, 1882.	Revised to
PP " NOVEMBER 1883	" 188
1P " AUGUST 1885	" 188
2P " JANUARY 1886	" 18
3P " AUGUST 1889	" 18
" " " "	" 18
For Details of Protection, see printed Appliance Report.	
Changes of occupation, minor alterations and small additions, are not noticed, unless within limits covered by correction slips.	
CHAS. E. GOAD, C. E.	
(No. 51, St. Francis Xavier Street, MONTREAL.)	



GENERAL PLAN
SHOWING
AVERAGE PRESSURES
ON HYDRANTS
AND PUMPING MAINS


SCALE 1000 FT. = 1 INCH

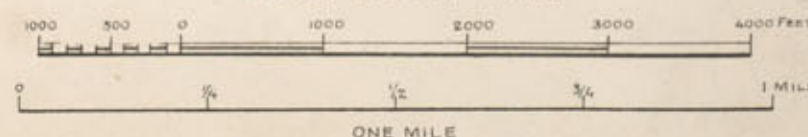

N.B. In some places pressures are shown in plans
on Hydrants thus 60
Fire Stations are shown thus F.S. N° 5

Entered according to Act of Parliament of Canada,
in the year one thousand eight hundred and eighty,
by CHAS. E. GOAD, in the Office of the Minister of
Agriculture at Ottawa.

(N° 71)

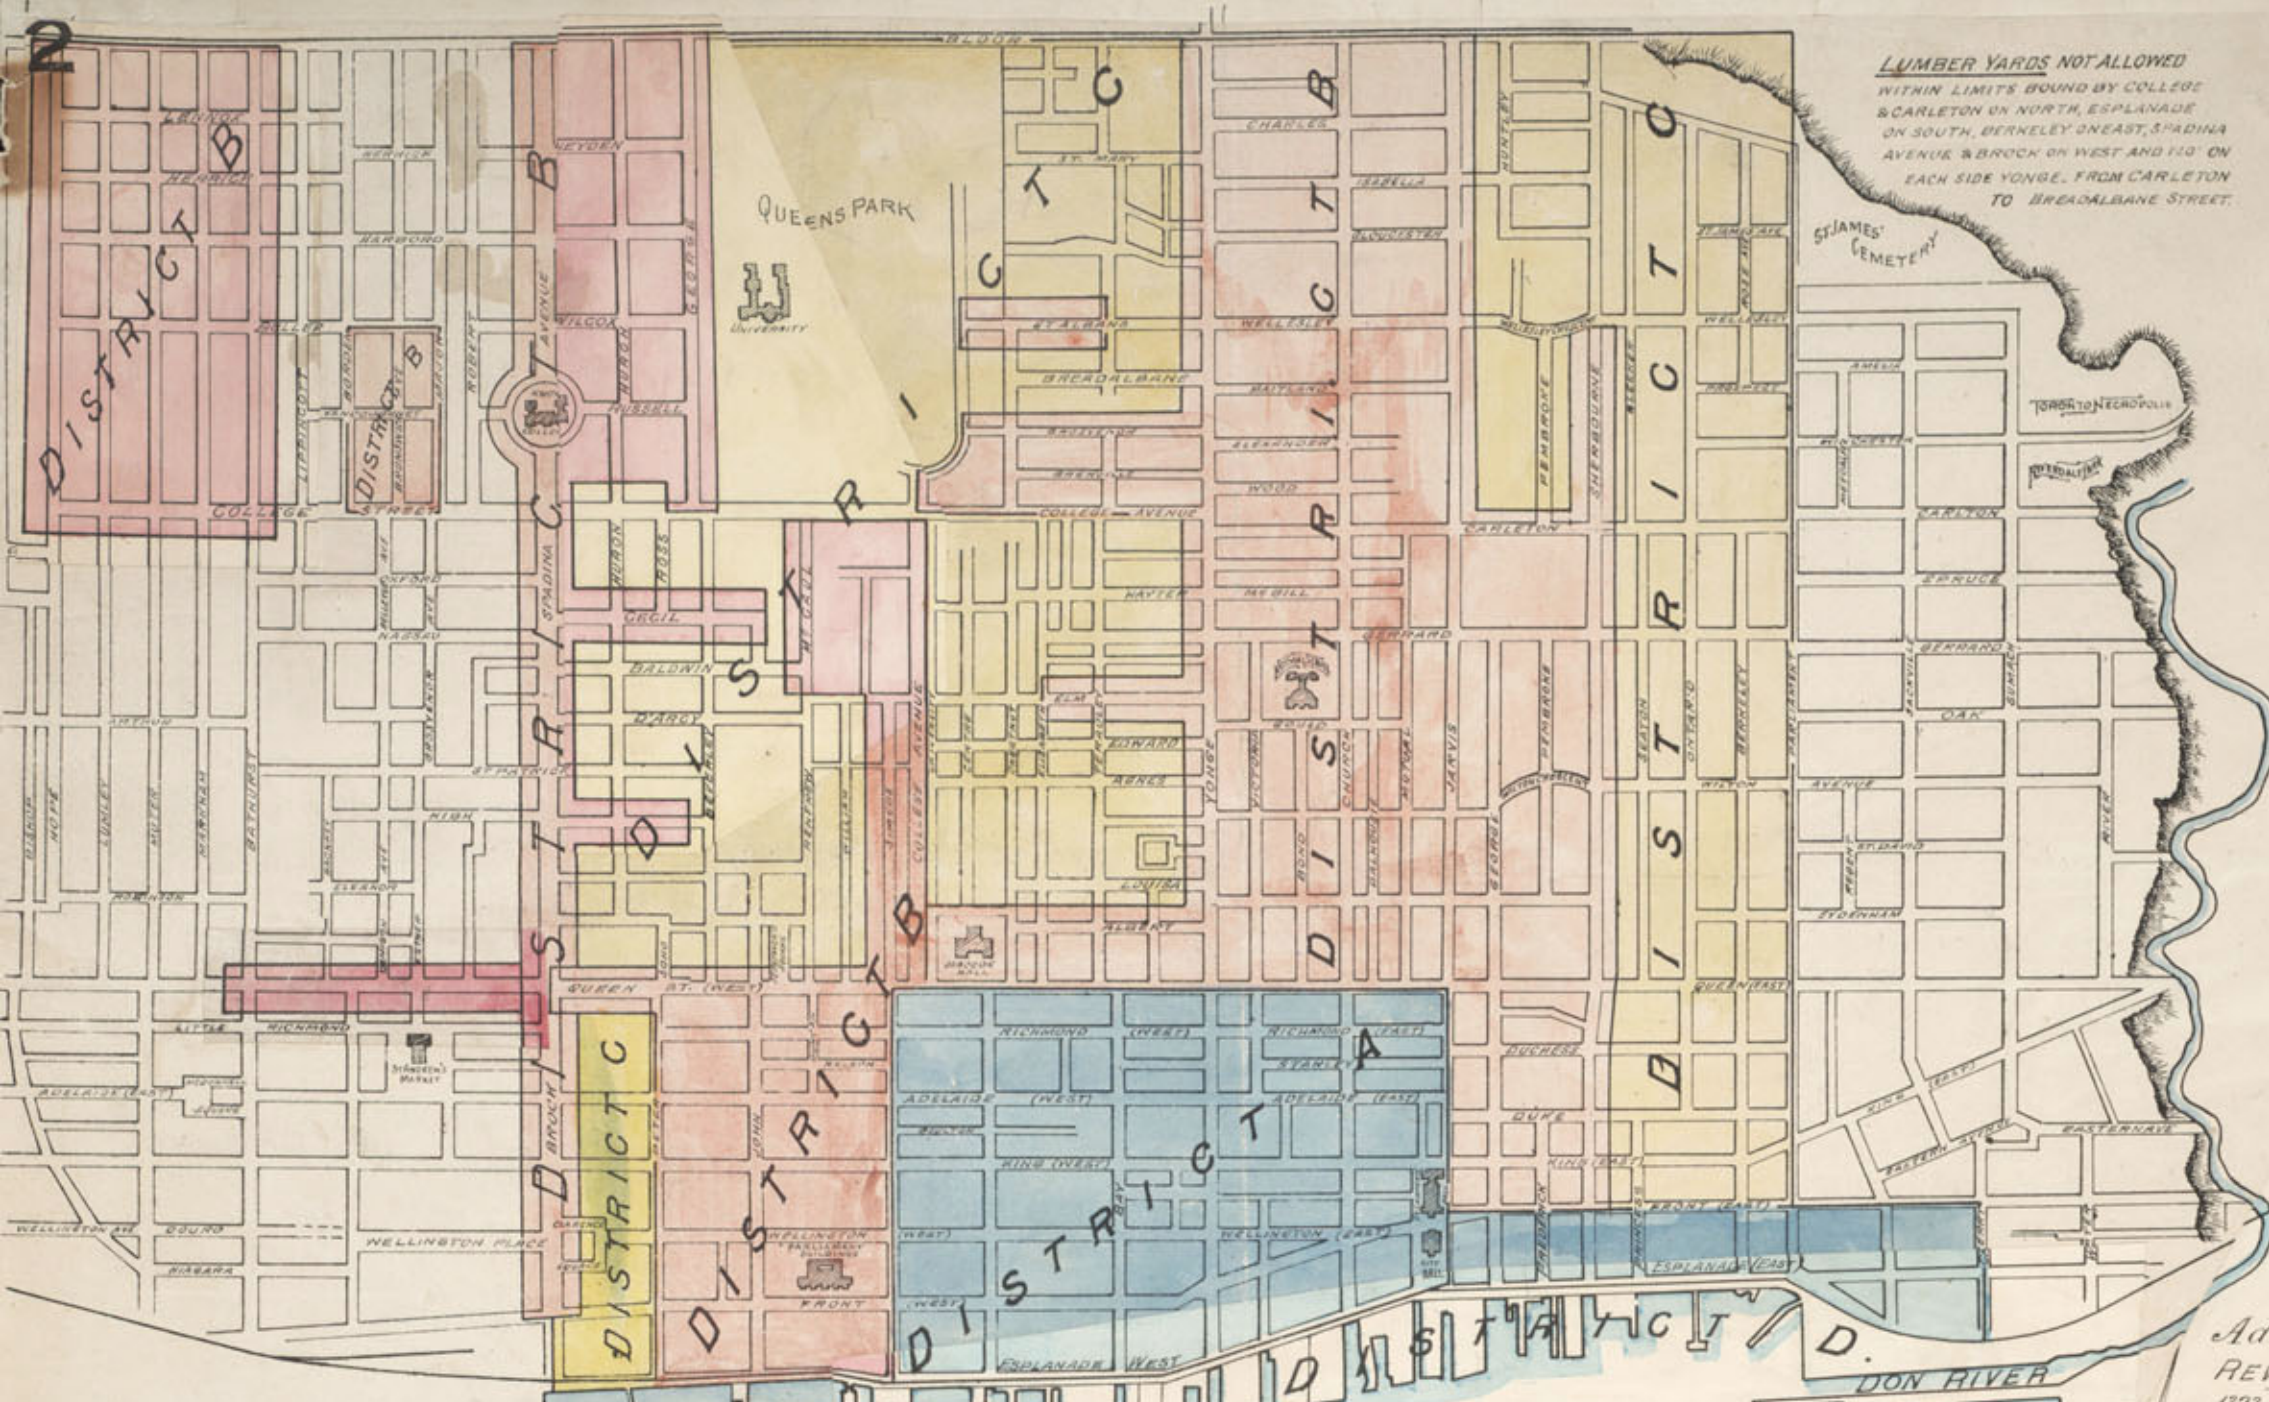

DISTRICT A - No walls to be less than 9" Brick.
Two story Buildings and above not less than 1 1/2" Brick walls -
No Building over 4,000 sup. feet in area, unless with division walls and iron doors -
All roofs to be fire proof or Shingles laid in mortar -
External walls of all Sheds to be 9" Brick -
No Lumber yards allowed -

DISTRICT B - All main walls of Buildings to be of Brick - Buildings of 2 Stories and upwards, must have the lower two stories with 9" Brick walls -
All roofs to be fireproof or Shingles laid in mortar -
Wooden cornices allowed -
Wooden Sheds allowed if not less than 6 ft from Streets, lanes and other buildings, and if not over 14 ft x 40 ft and 40 ft high -

DISTRICT C - Wooden Buildings allowed, but they must be roughcast over -
All roofs to be fireproof or Shingles laid in mortar -

DISTRICT D - Added by Bylaw No 1623 passed August 10th 1885 - Wooden Buildings allowed, but roofs must be covered with galvanized iron over a half inch layer of mortar, or be of felt and gravel.

Additional By-laws
REVISION TO MAY 1888.

1323 Passed April 21st 1883
1382 " July 21st 1884
1538 " March 2nd 1885
1623 " August 10th 1885
1826 " June 6th 1887

FOR GENERAL KEY PLAN
OF VOLS I AND II
SEE SHEETS 56 & 57

FOR GENERAL INDEX TO
STREETS & SPECIALS
SEE SHEET No 55.

-PLAN SHOWING-

AS ESTABLISHED BY LAW PASSED APRIL 9th 1879
BY-LAW No 627 IN FORCE JULY 30th 1877

AMENDED BY No 908 PASSED JAN 13 1879


" " 913 " MARCH 17 1879

" " 958 " OCT. 13 1879

" " 1026 " OCT. 18 1880

" " 1072 " MAY 2 1881

- FIRE LIMITS OR BUILDING DISTRICTS -

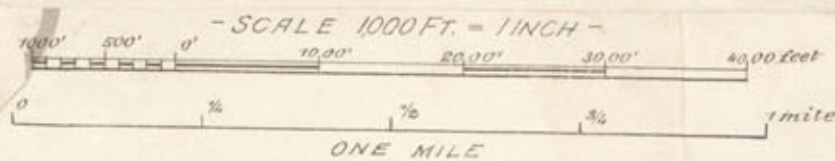

NOTE: FIRE LIMITS ARE ALTERED FROM TIME TO TIME AS NEW BY LAWS ARE PASSED & AMENDED - THIS IS CORRECTED TO JULY 1882

FIRE LIMITS BY LAWS
AMENDED BY NO 1323
PASSED APRIL 23rd 1883
REVISION TO NOV 1883



D

No 1
QUEENS WHARF

TORONTO GREY & BRUCE RY.

Elevator
40 Tons

HARBOUR

FIRE DISTRICT B
DISTRICT A

Vacant Ground

6" PIPE

24" PIPE

(62)

Continental Hotel

Plumbers Shop

STEAM LAUNDRY

WALKER HOUSE

Palace Boarding Hse

City Hotel

City Hotel

INTERNATIONAL HOUSE Hotel

Coal Shed

Oil Storage

CYCLORAMA

WALKER HOUSE

UNION STATION

Baggage Express Off Shed

ESPLANADE WEST

FIRE DISTRICT A
DISTRICT C

G.T., G.W. and G. Northern Ry Tracks

No Exposure
Northern Ry Elevator
Capacity 90,000 Bushels
GRAIN ELEVATOR

No 6

(40)

HARBOUR

No Exposure
G.T. Ry Elevator
Capacity 150,000 Bushels
GRAIN ELEVATOR

No 9

(40)

HARBOUR

No 15

SEE SHEET 65

CROSBY HALL HOTEL

BOAT HOUSE

BOAT BUILDING

BOAT BUILDING


BOAT BUILDING

Boat Club


No 18

SCALE 50 FT TO ONE INCH

YORK

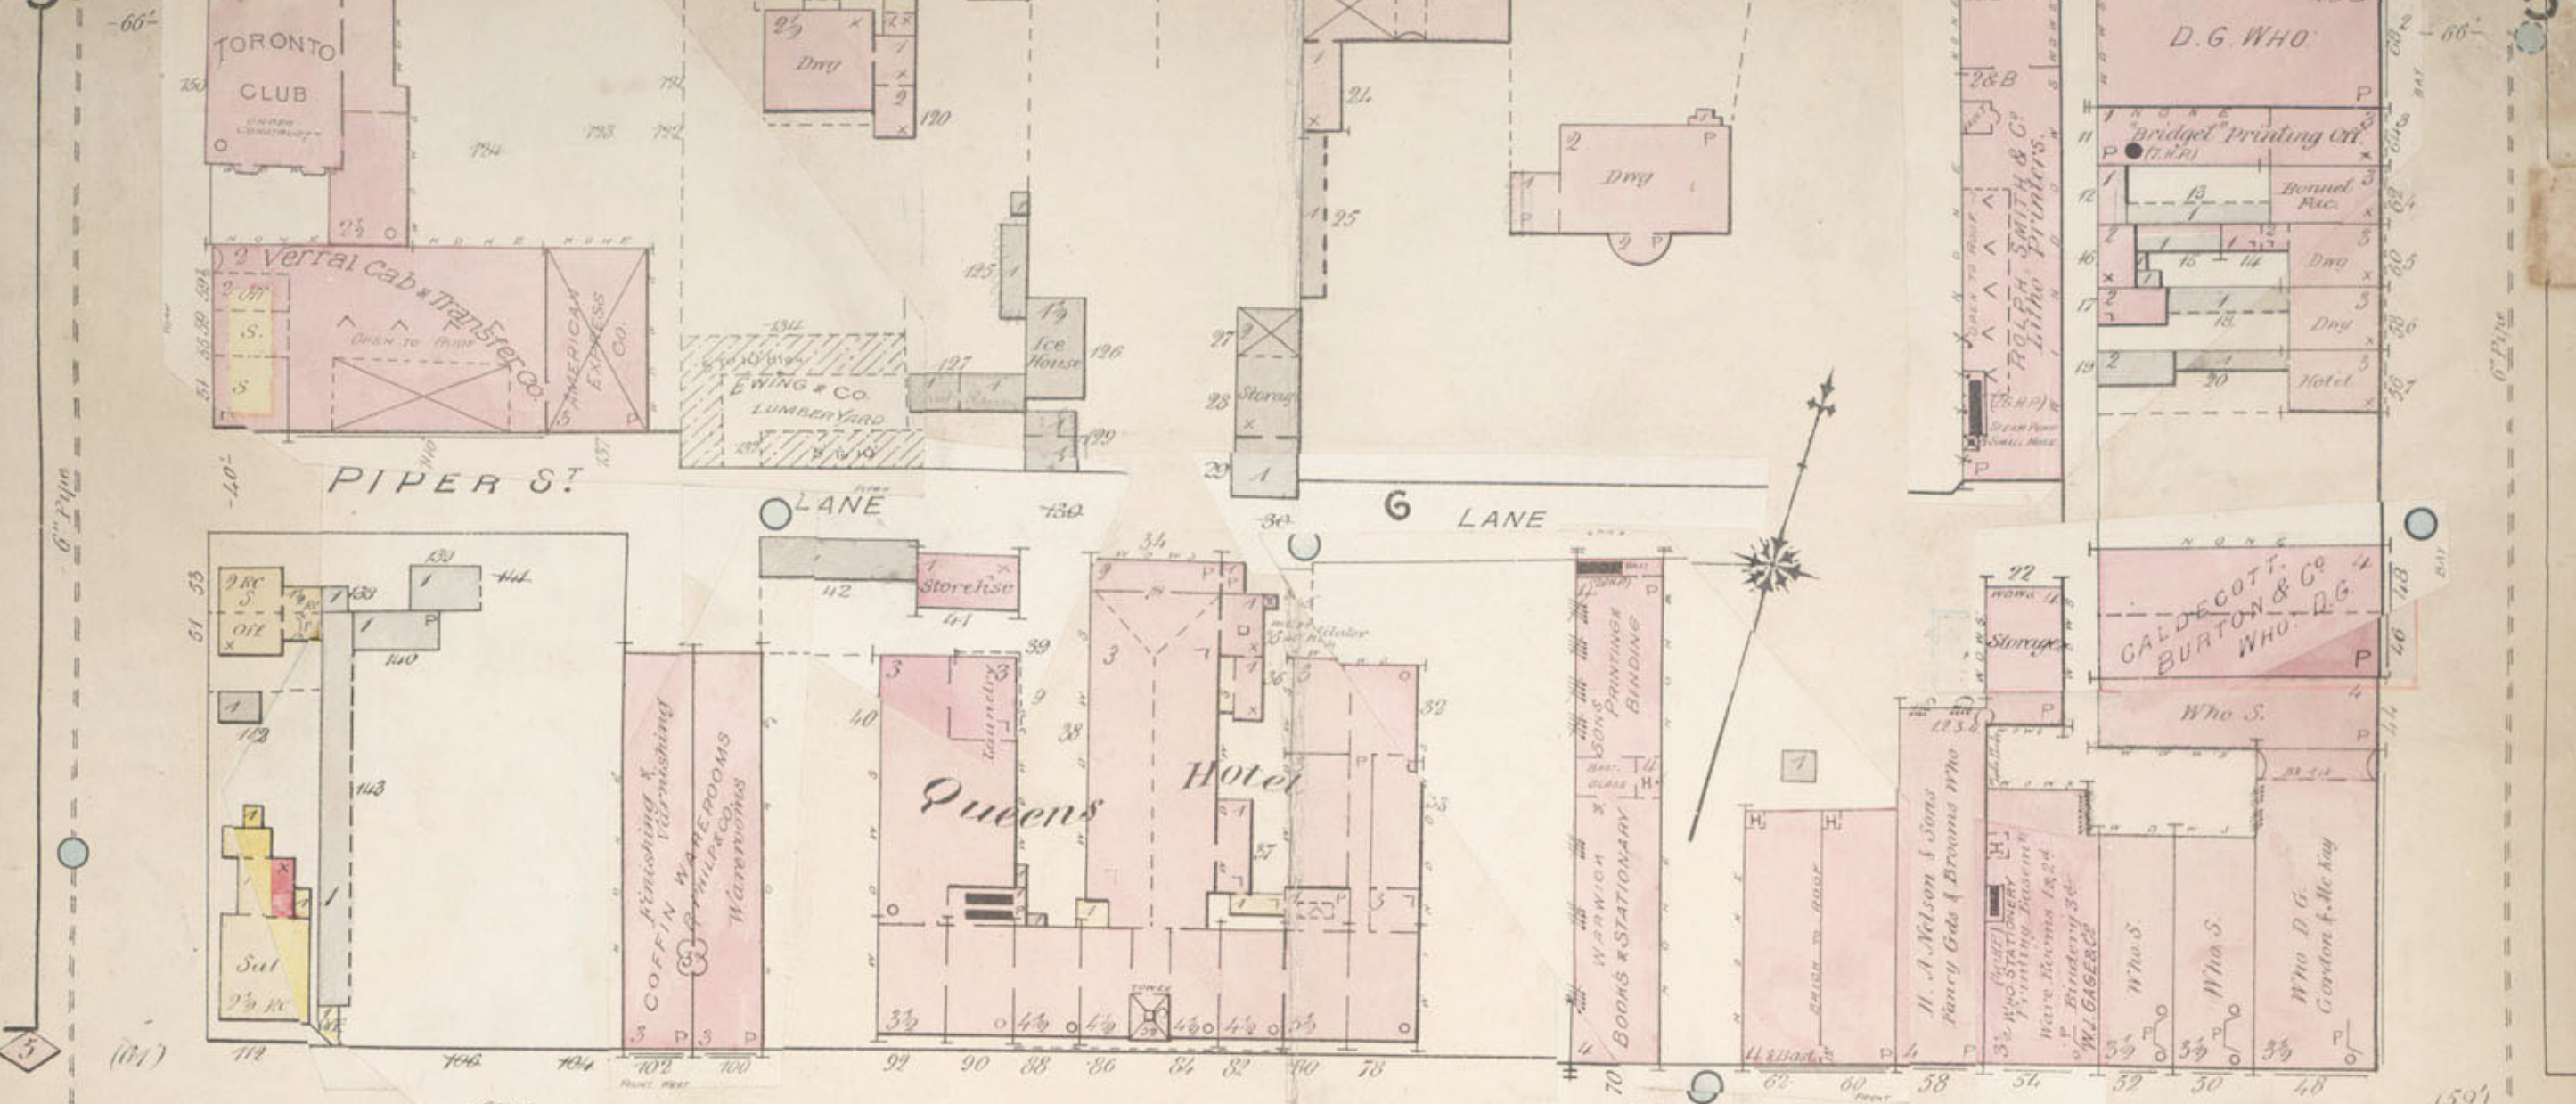


F R O N T S T W E S T

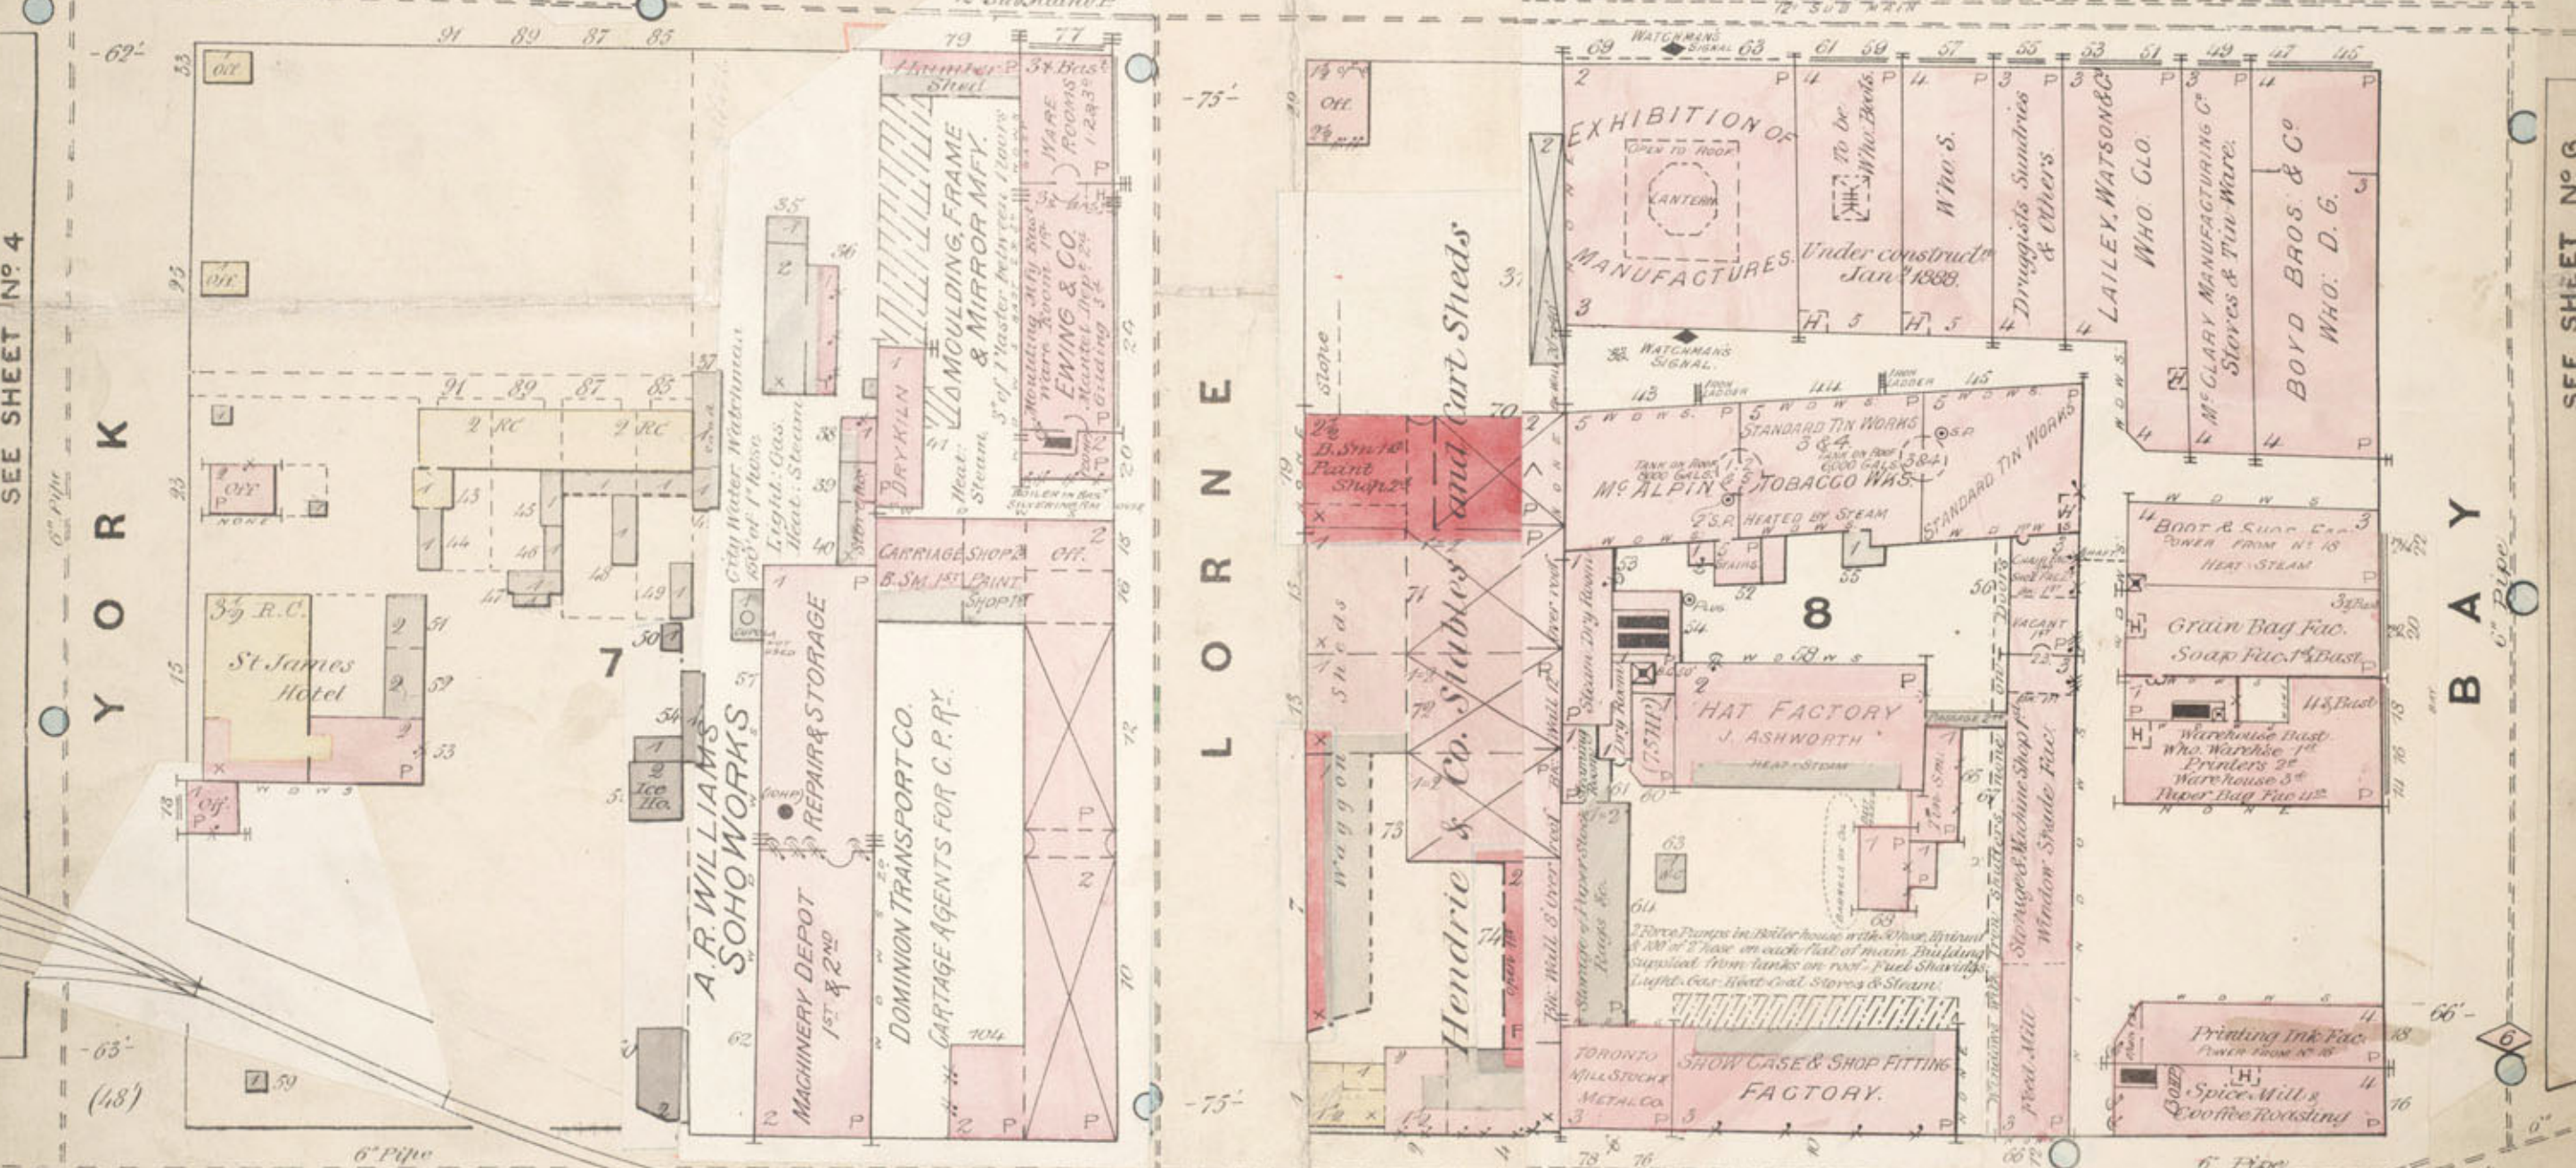





E S P L A N A D E W E S T

FIRE DISTRICT A DISTRICT C Grand Trunk, Great Western & Northern Ry. Tracks




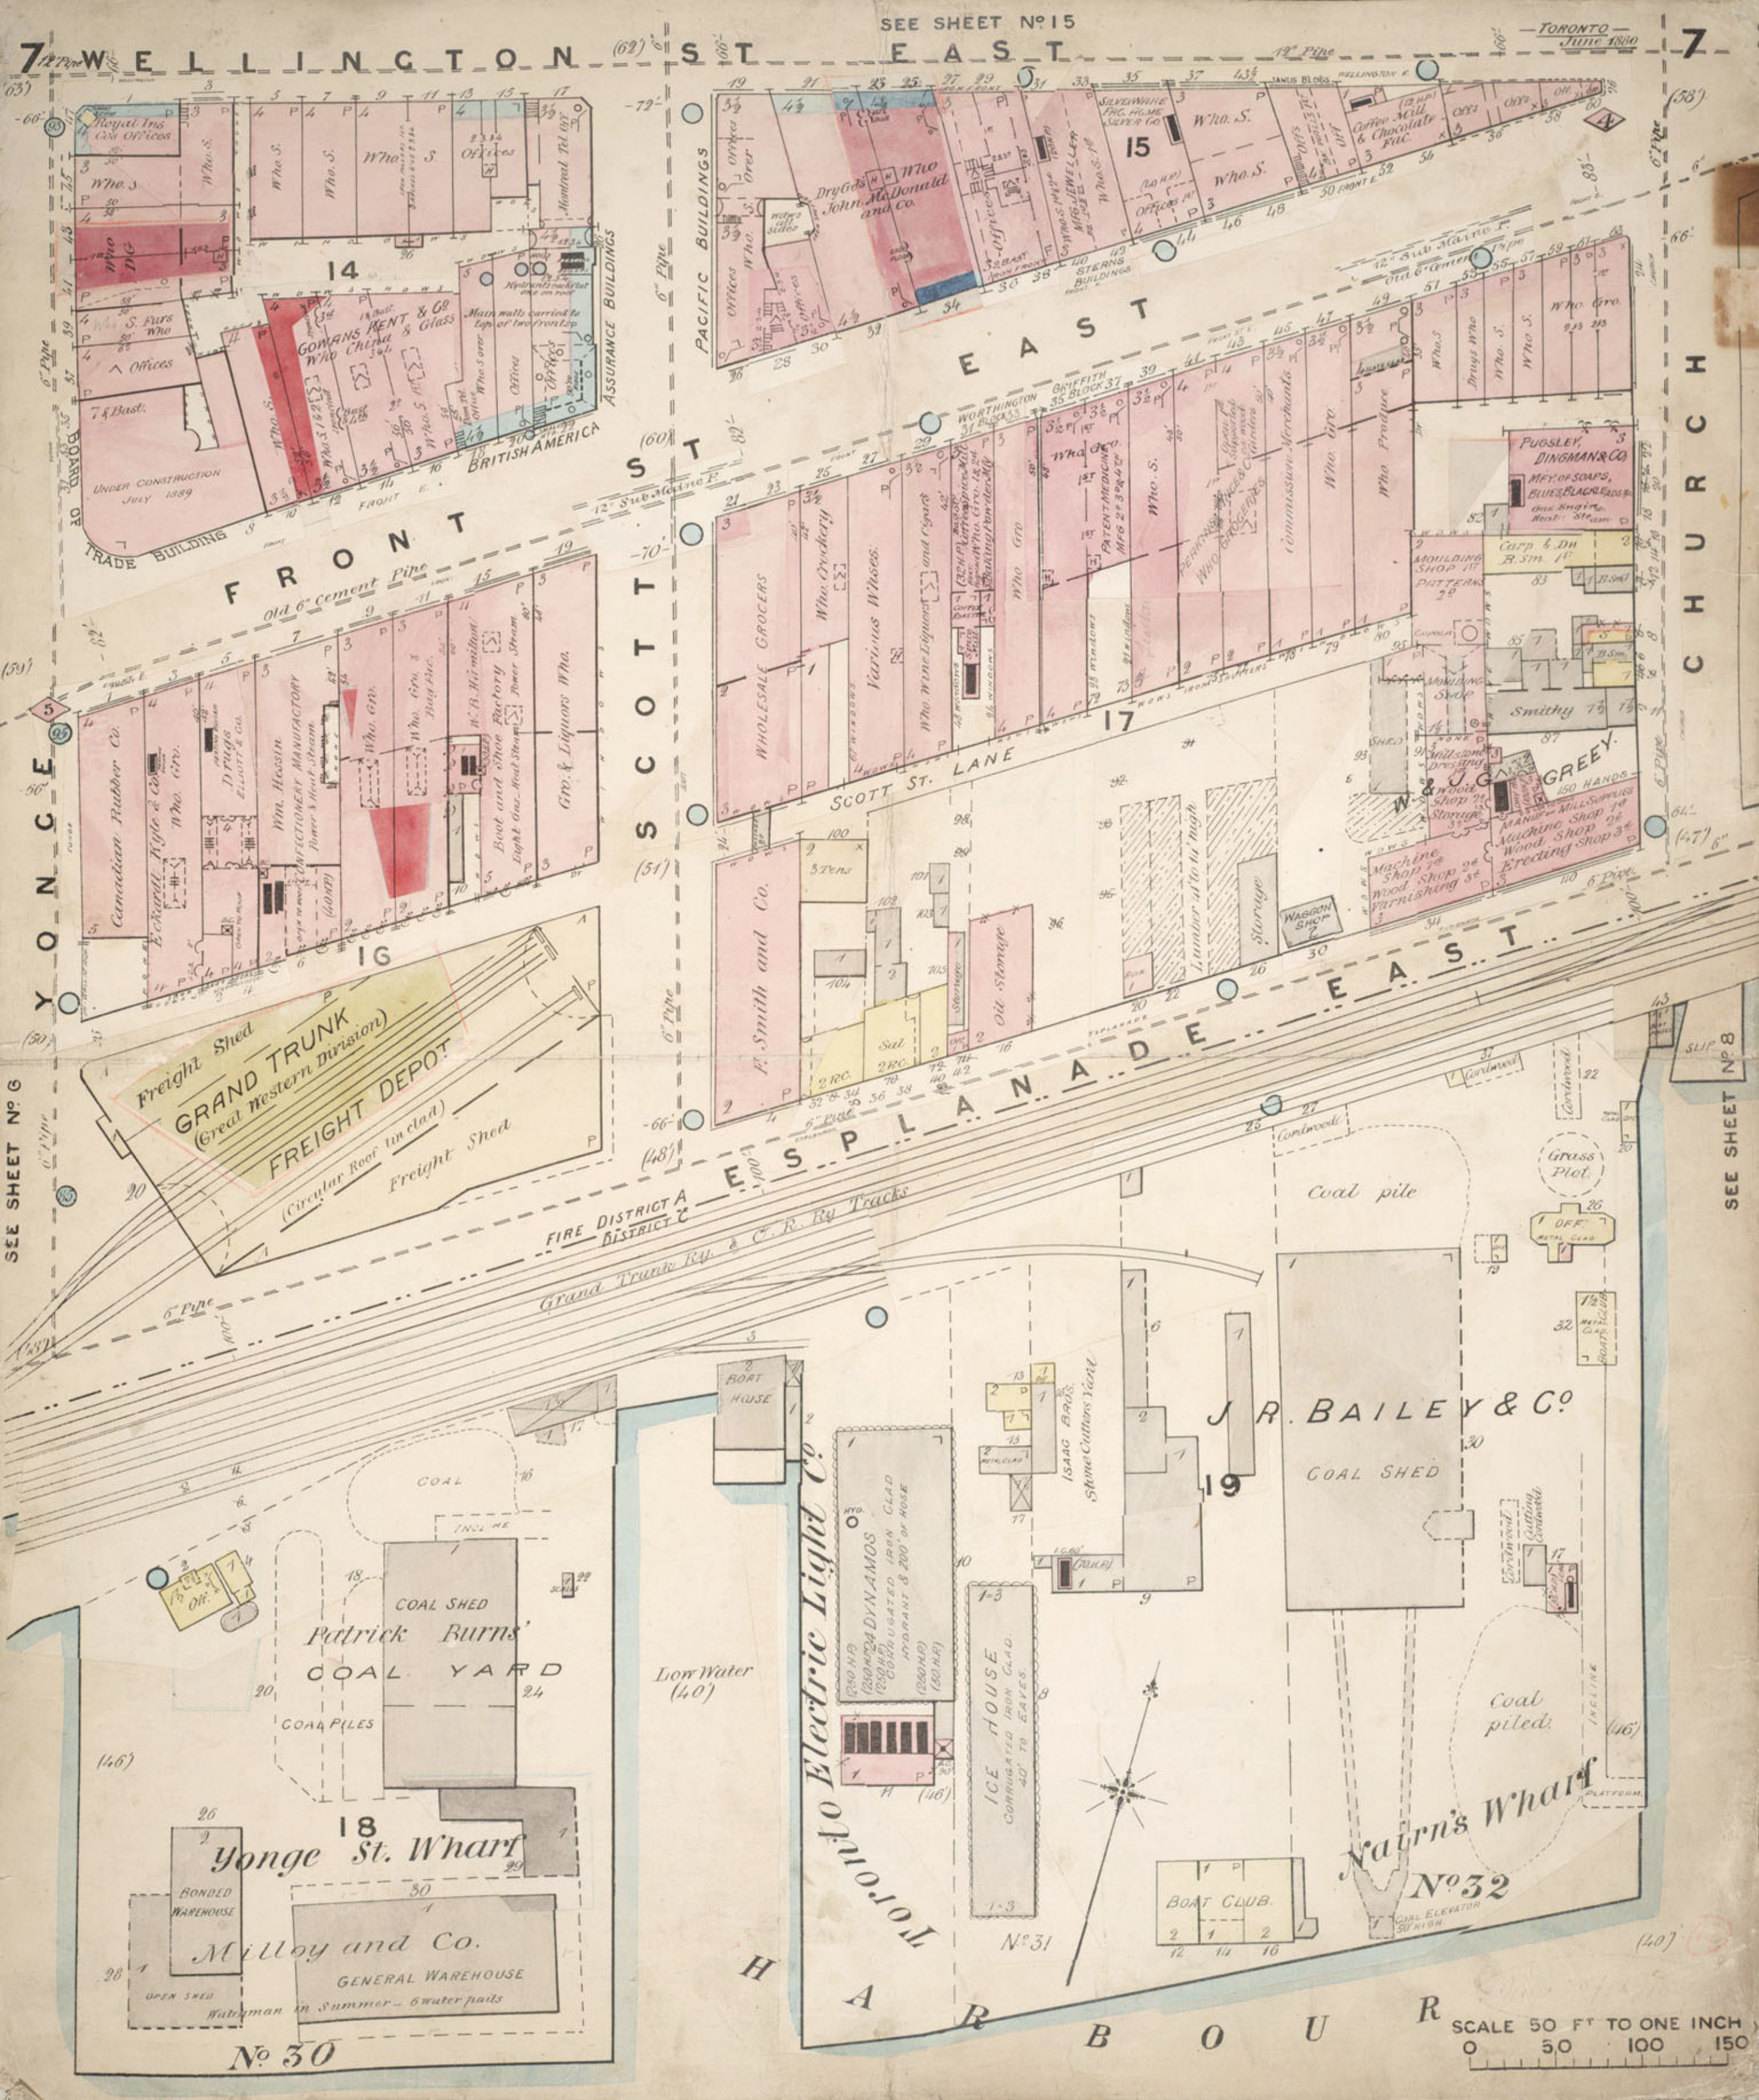

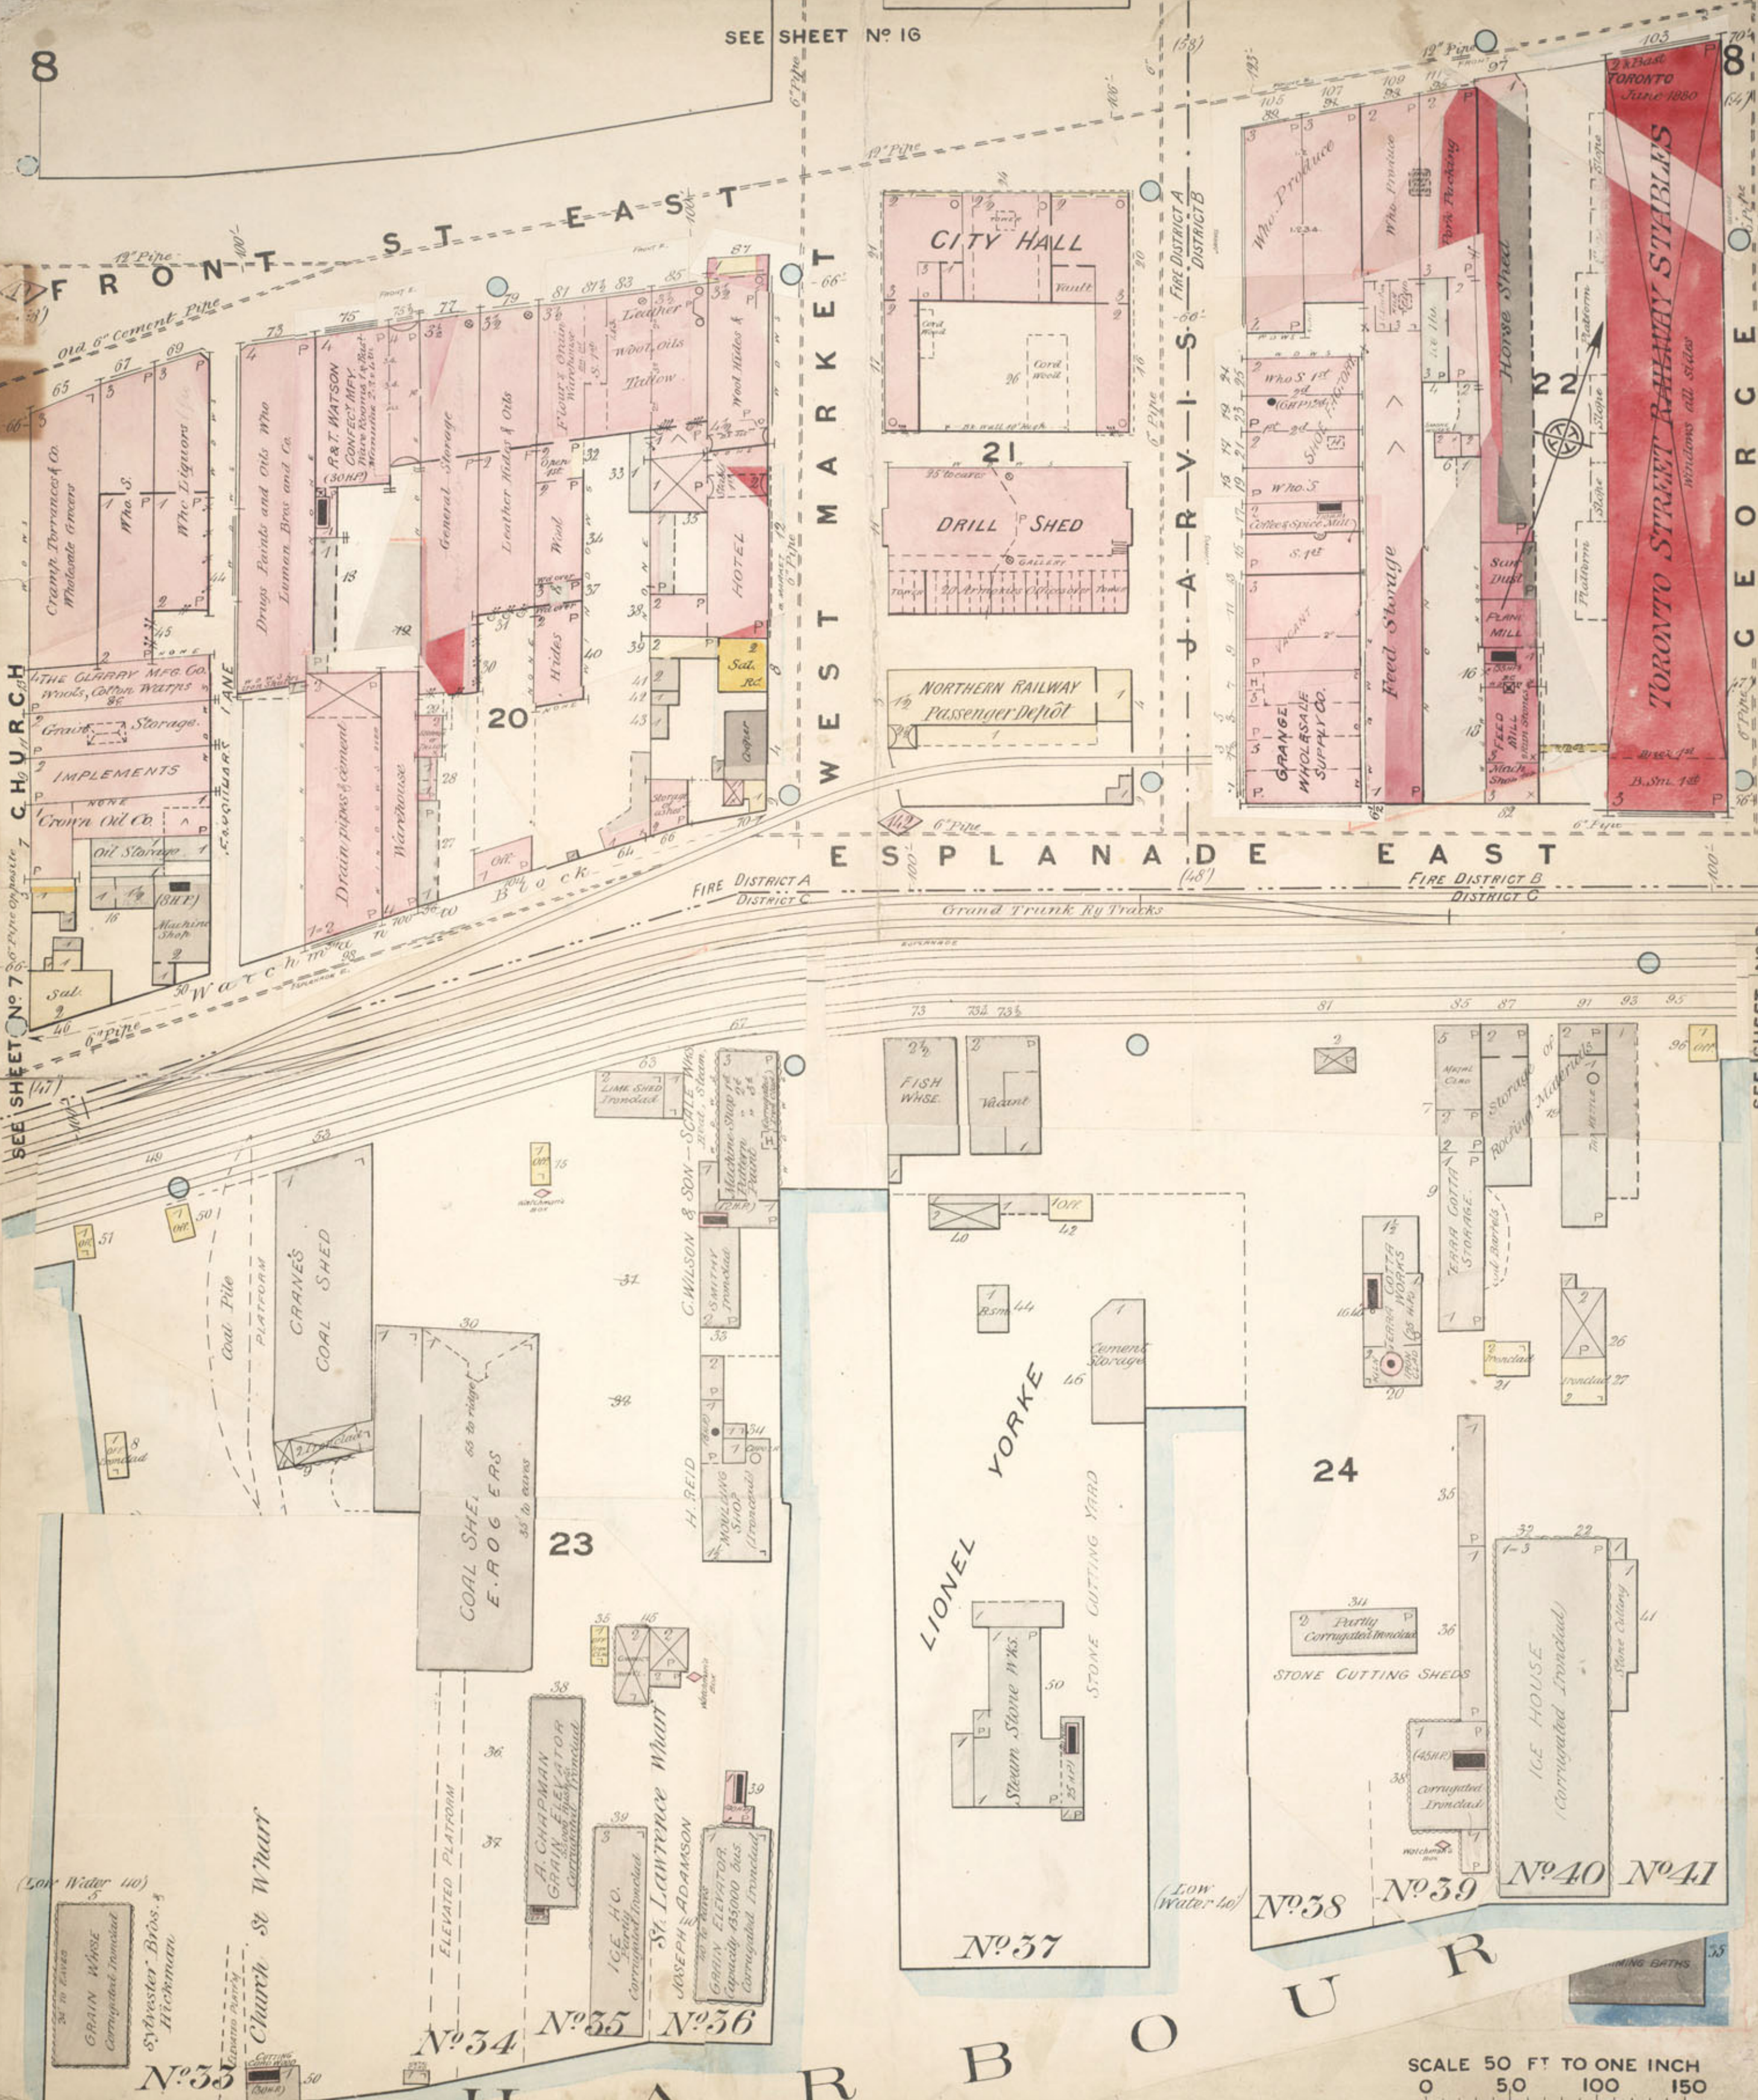

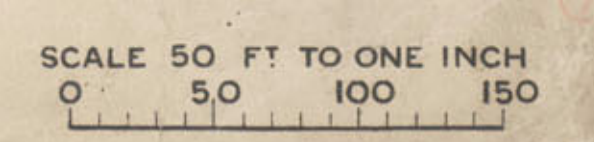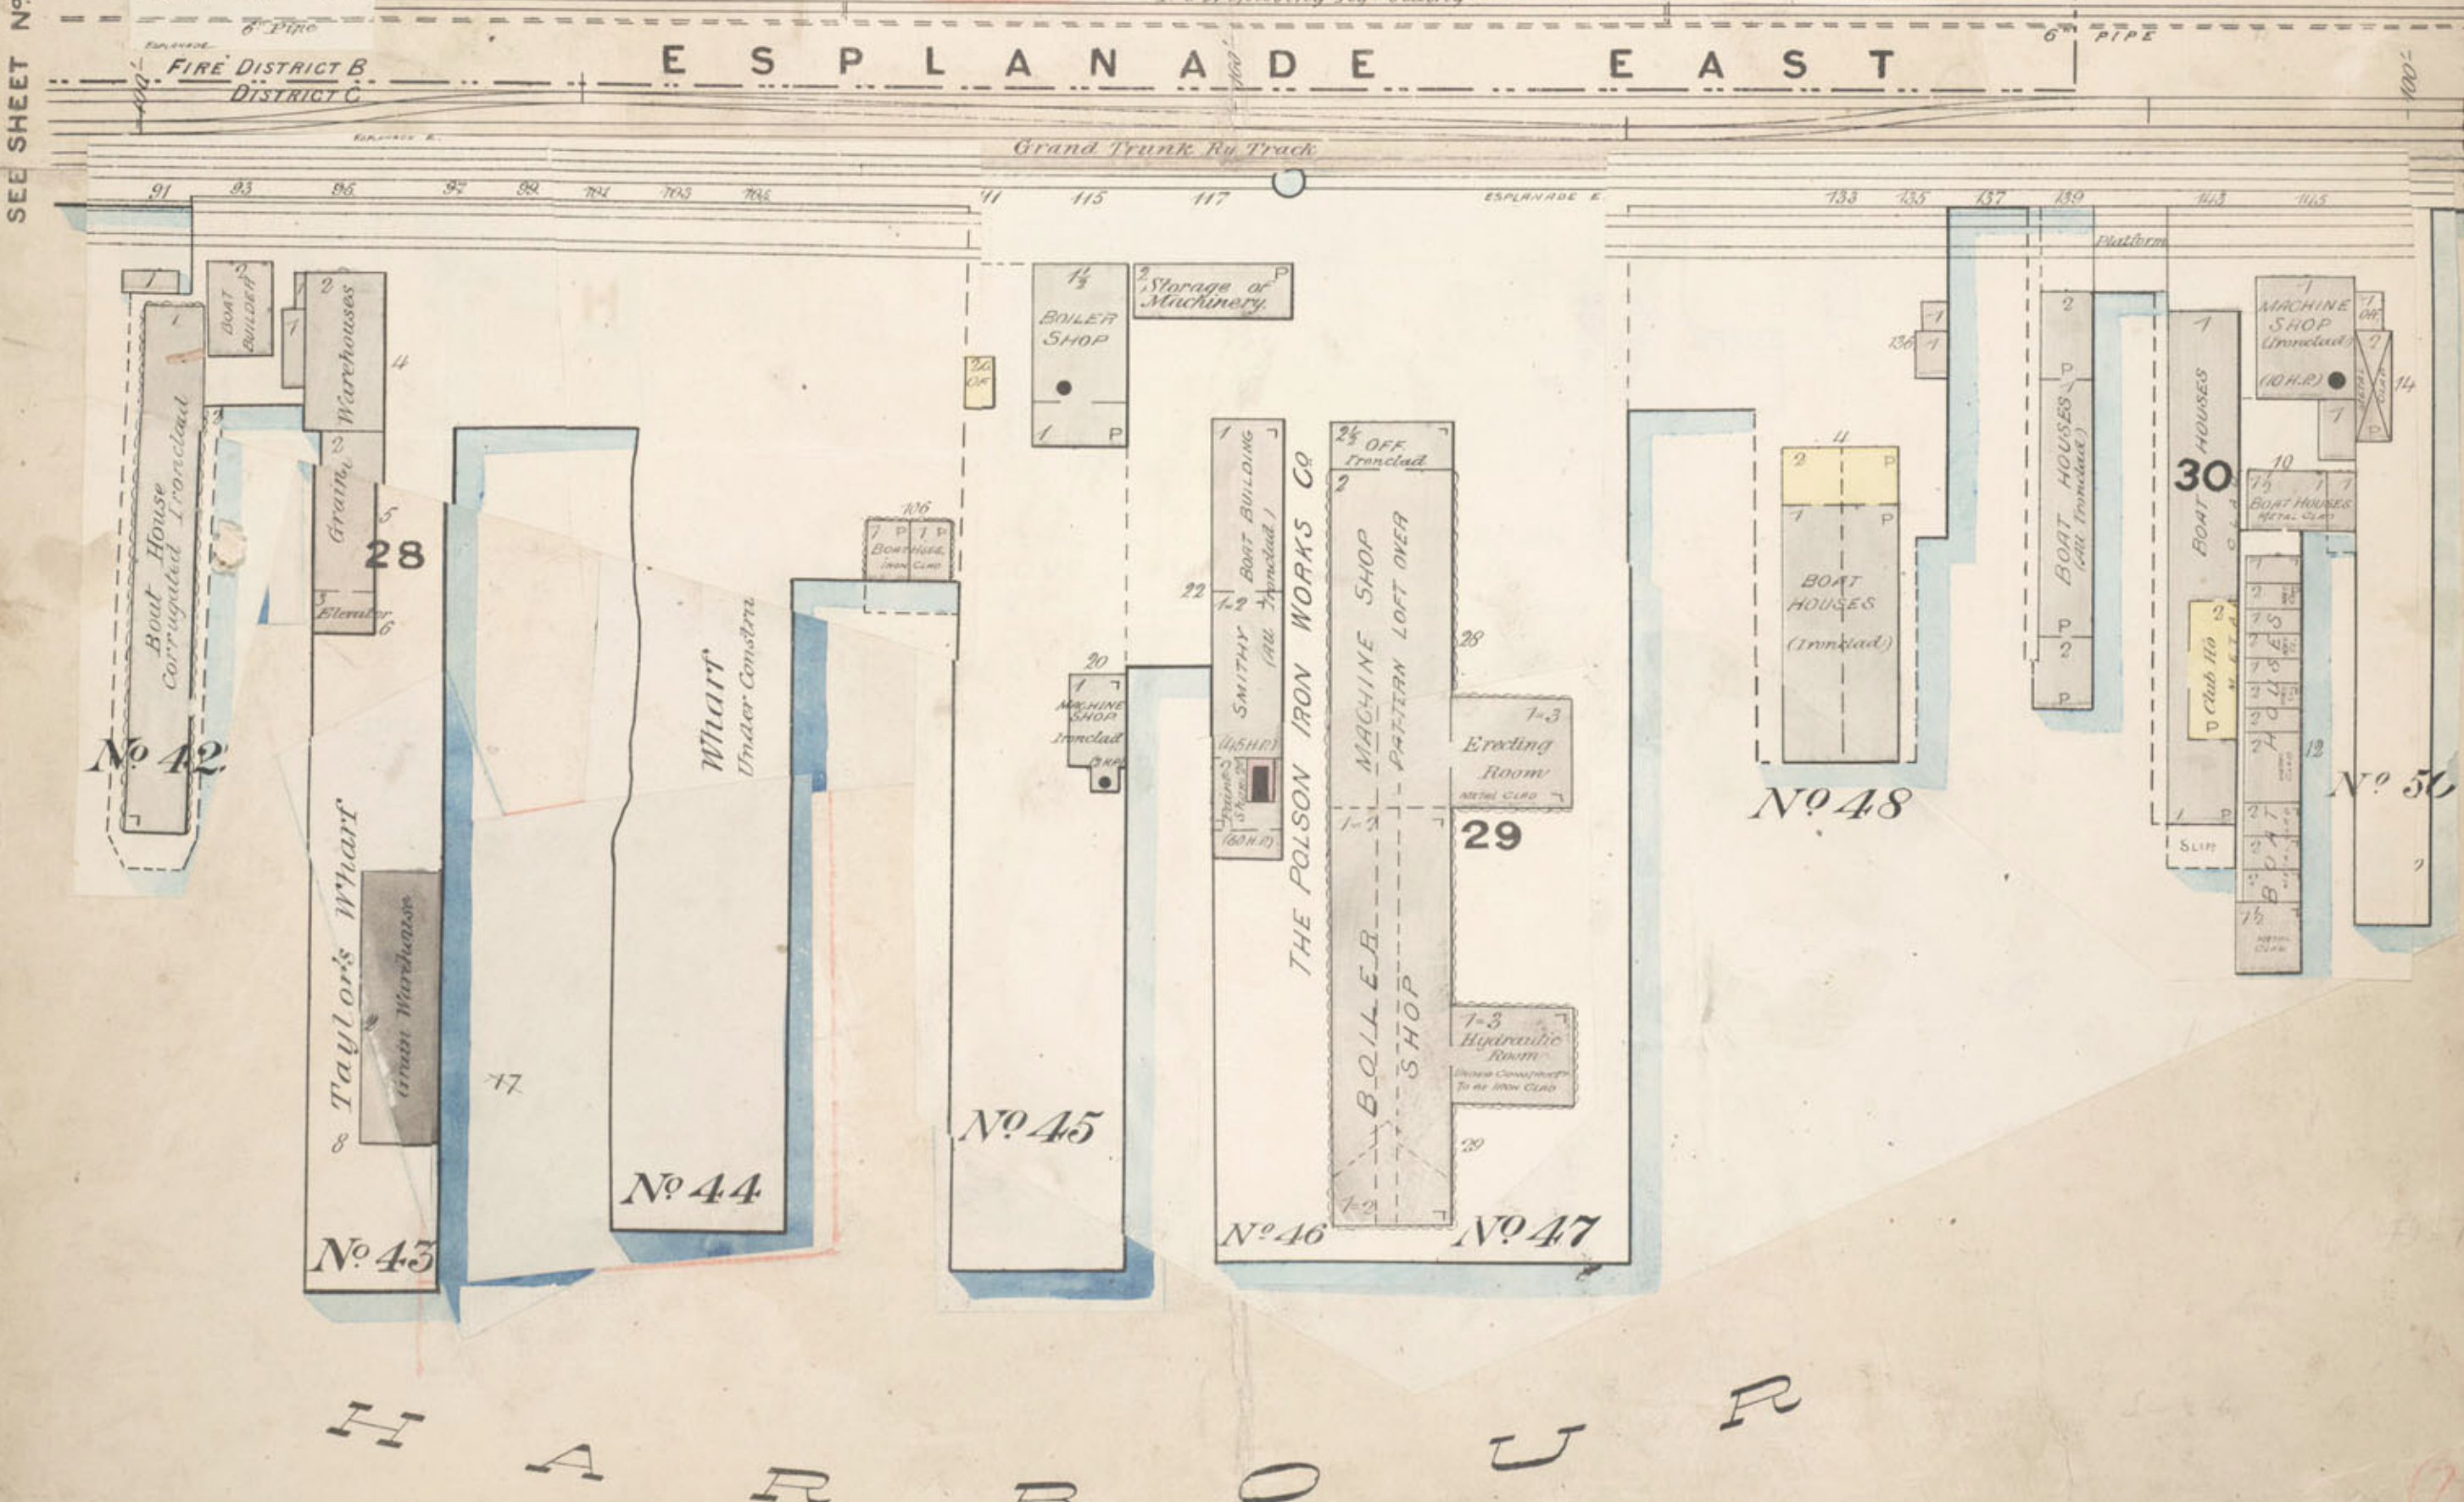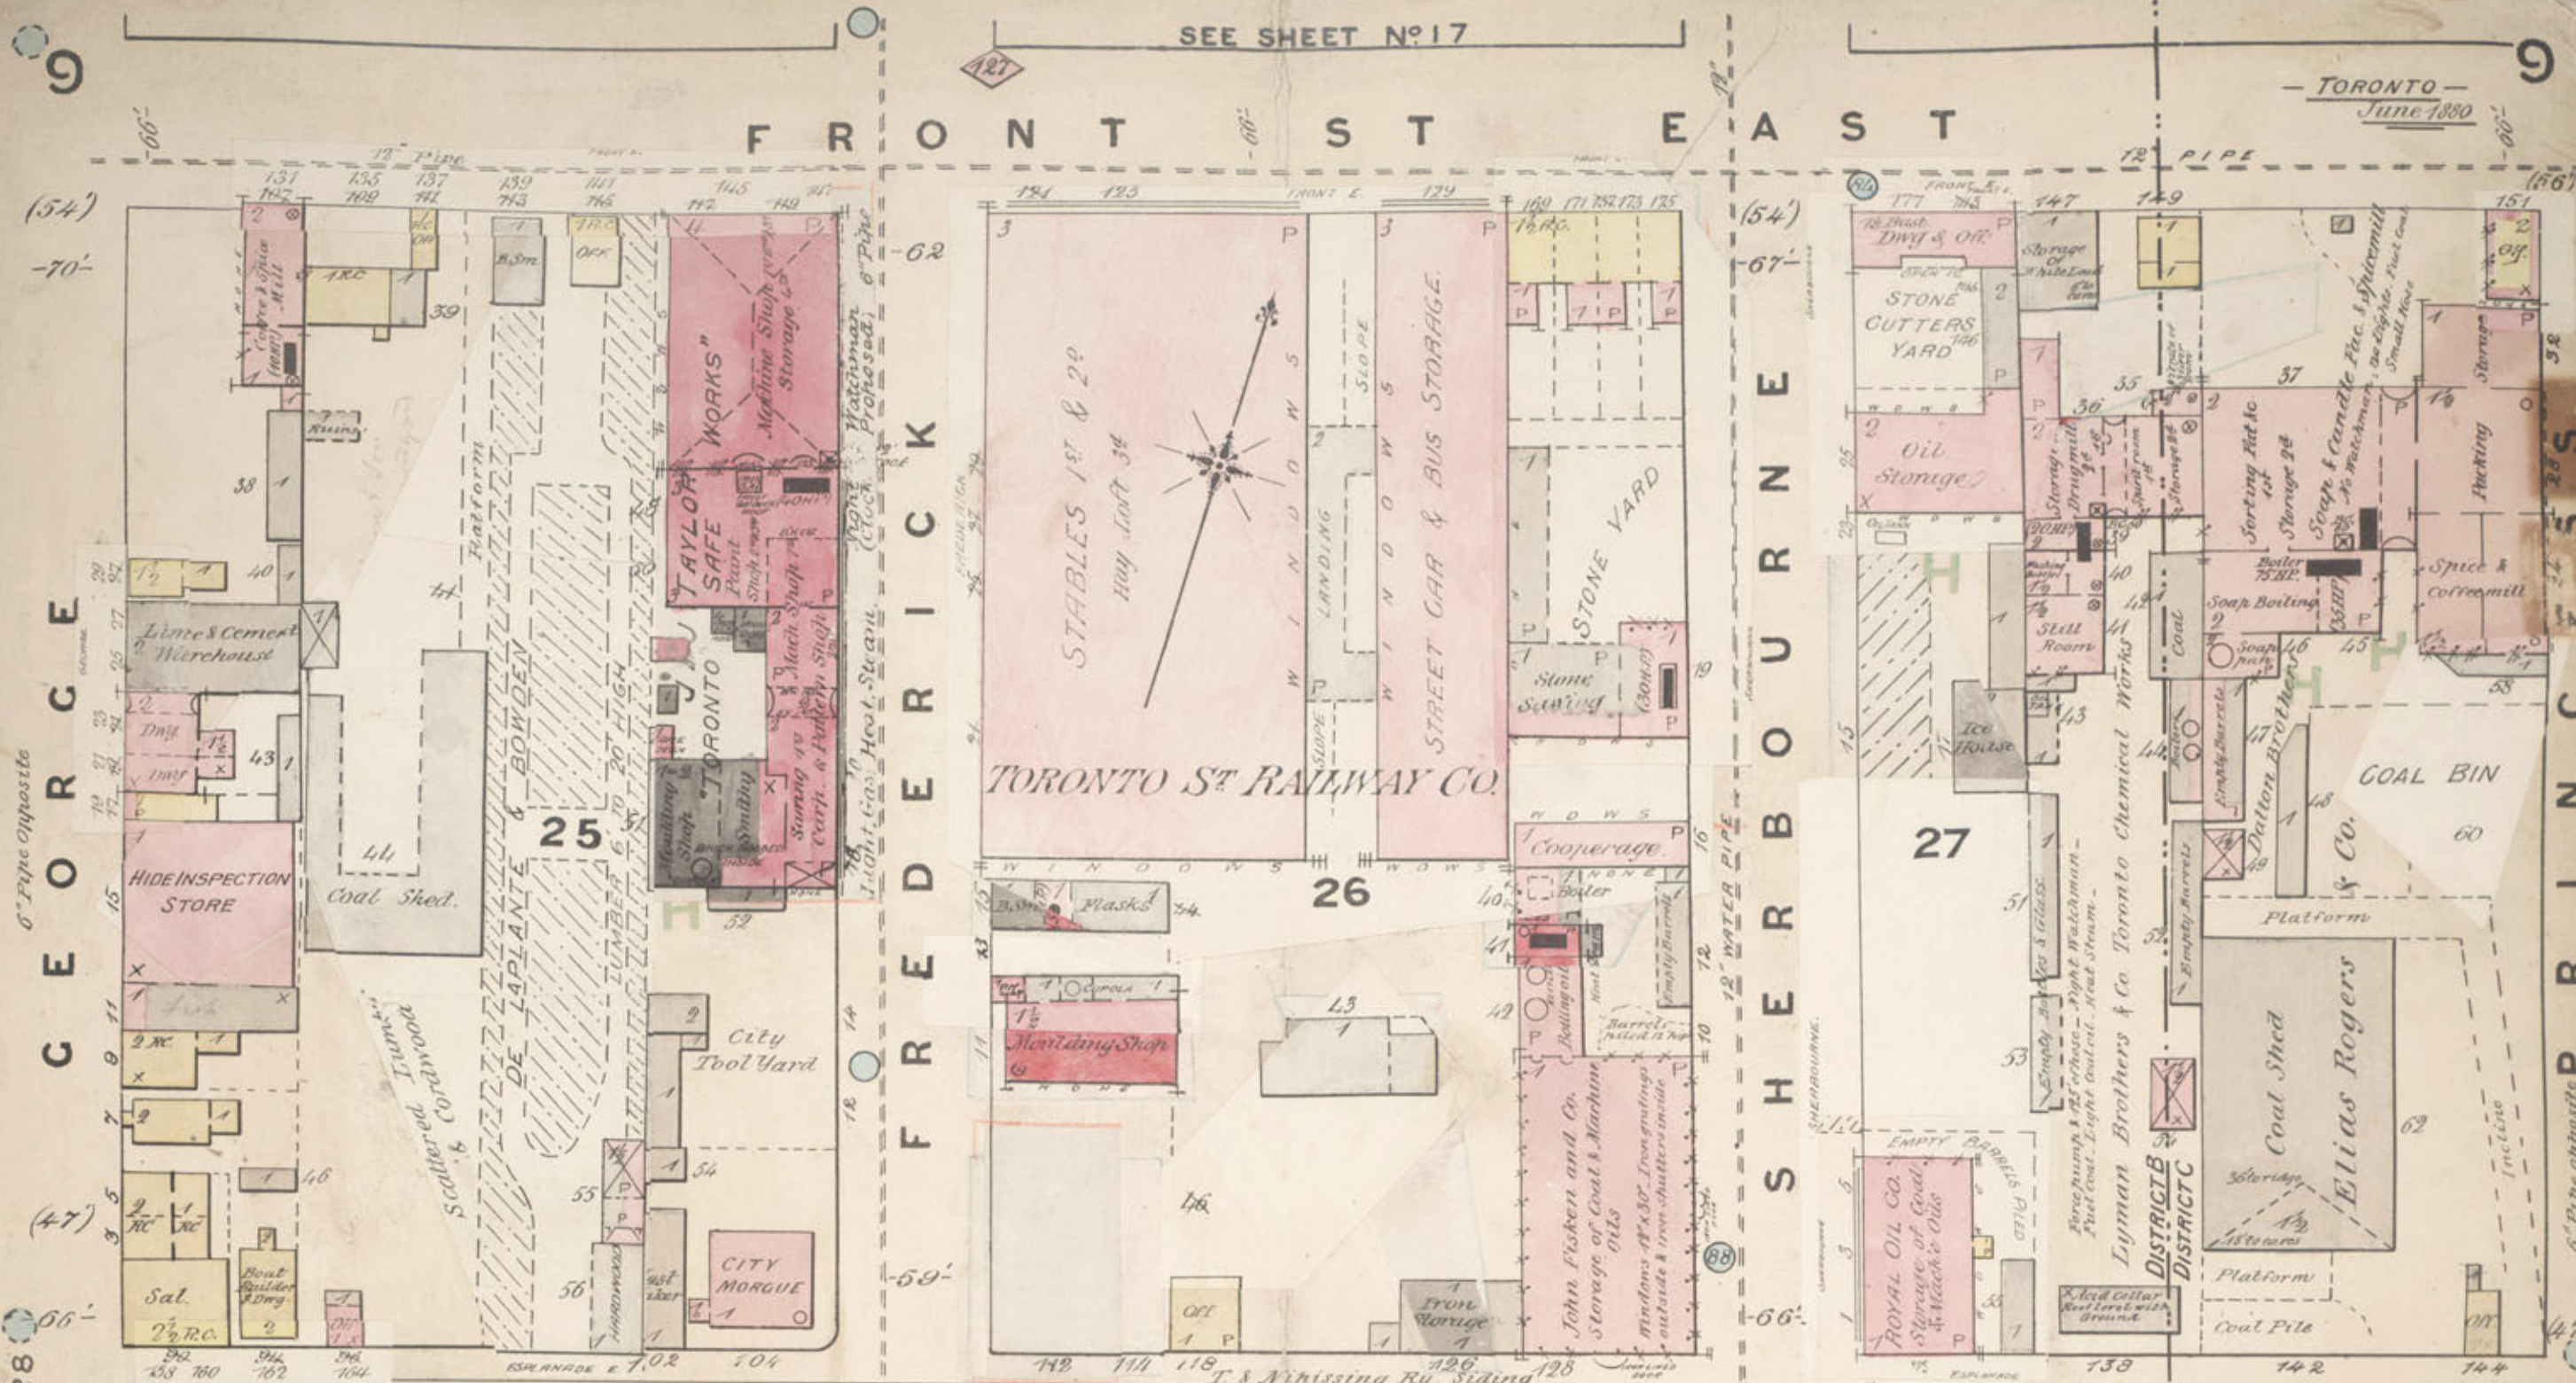



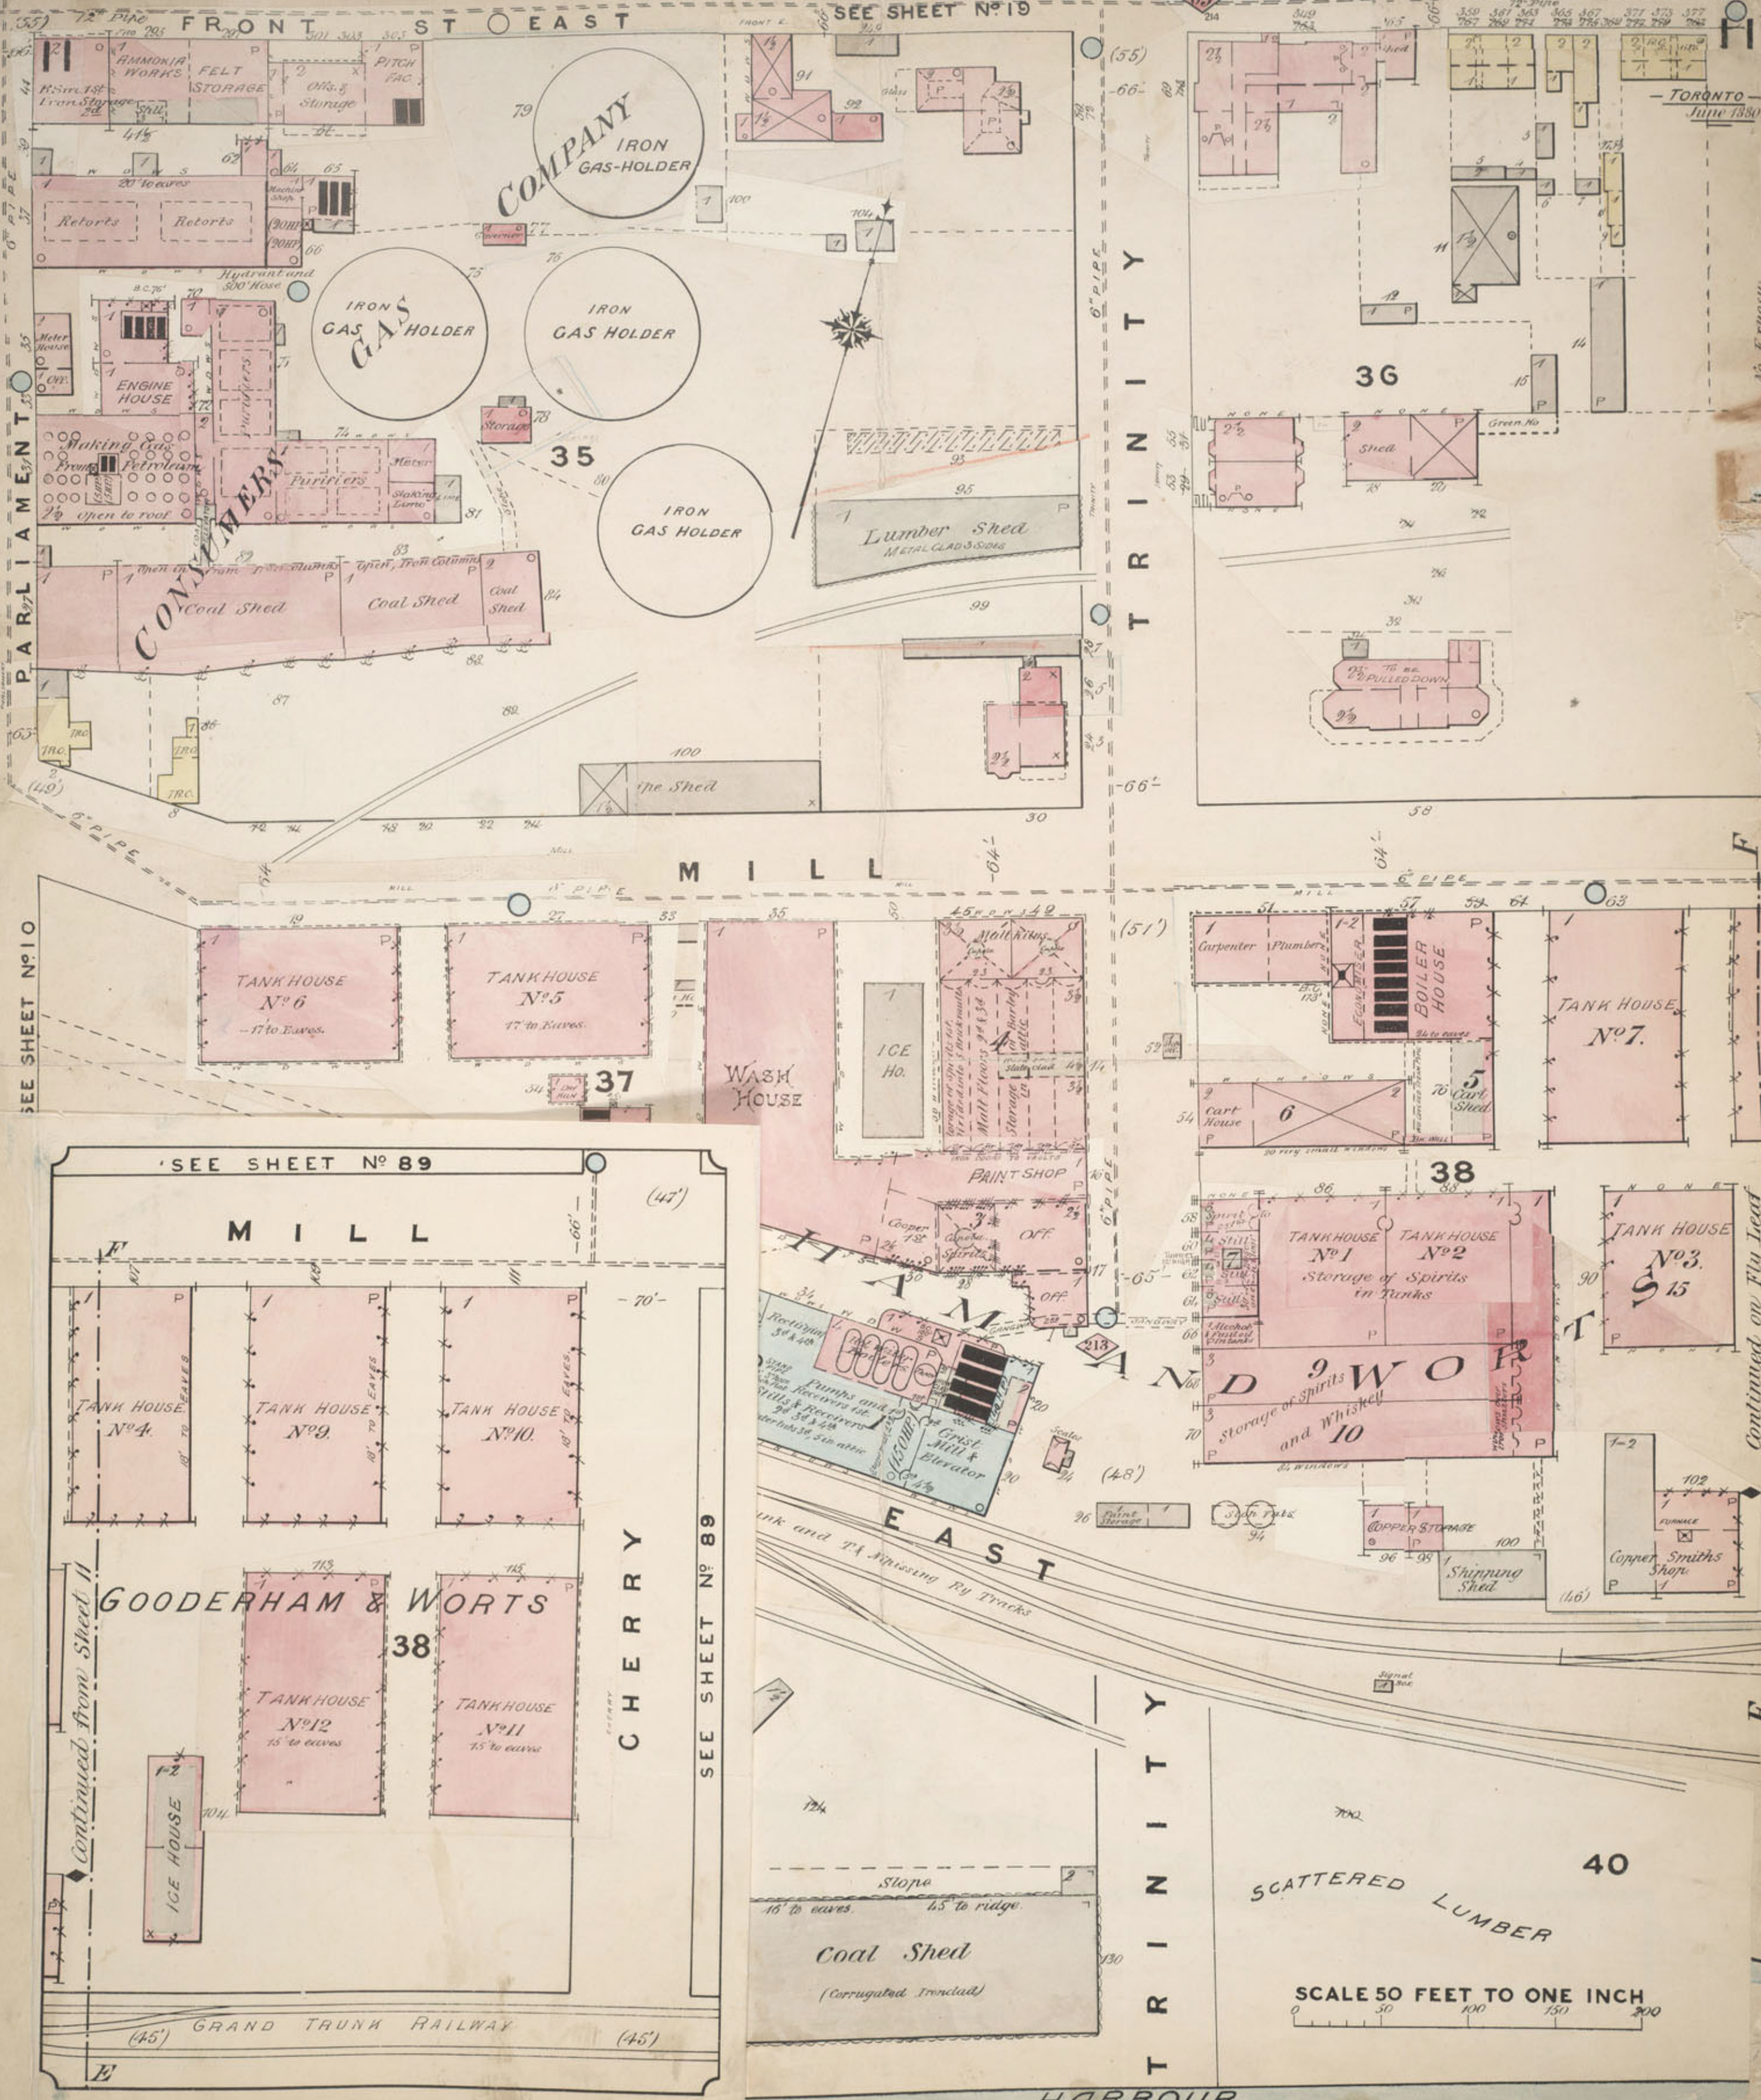



SEE SHEET No 13

SHEPPARD

ADELAIDE ST WEST


BOULTON

KING ST WEST

MILLSTONE LANE


WELLINGTON ST WEST

SEE SHEET No 5

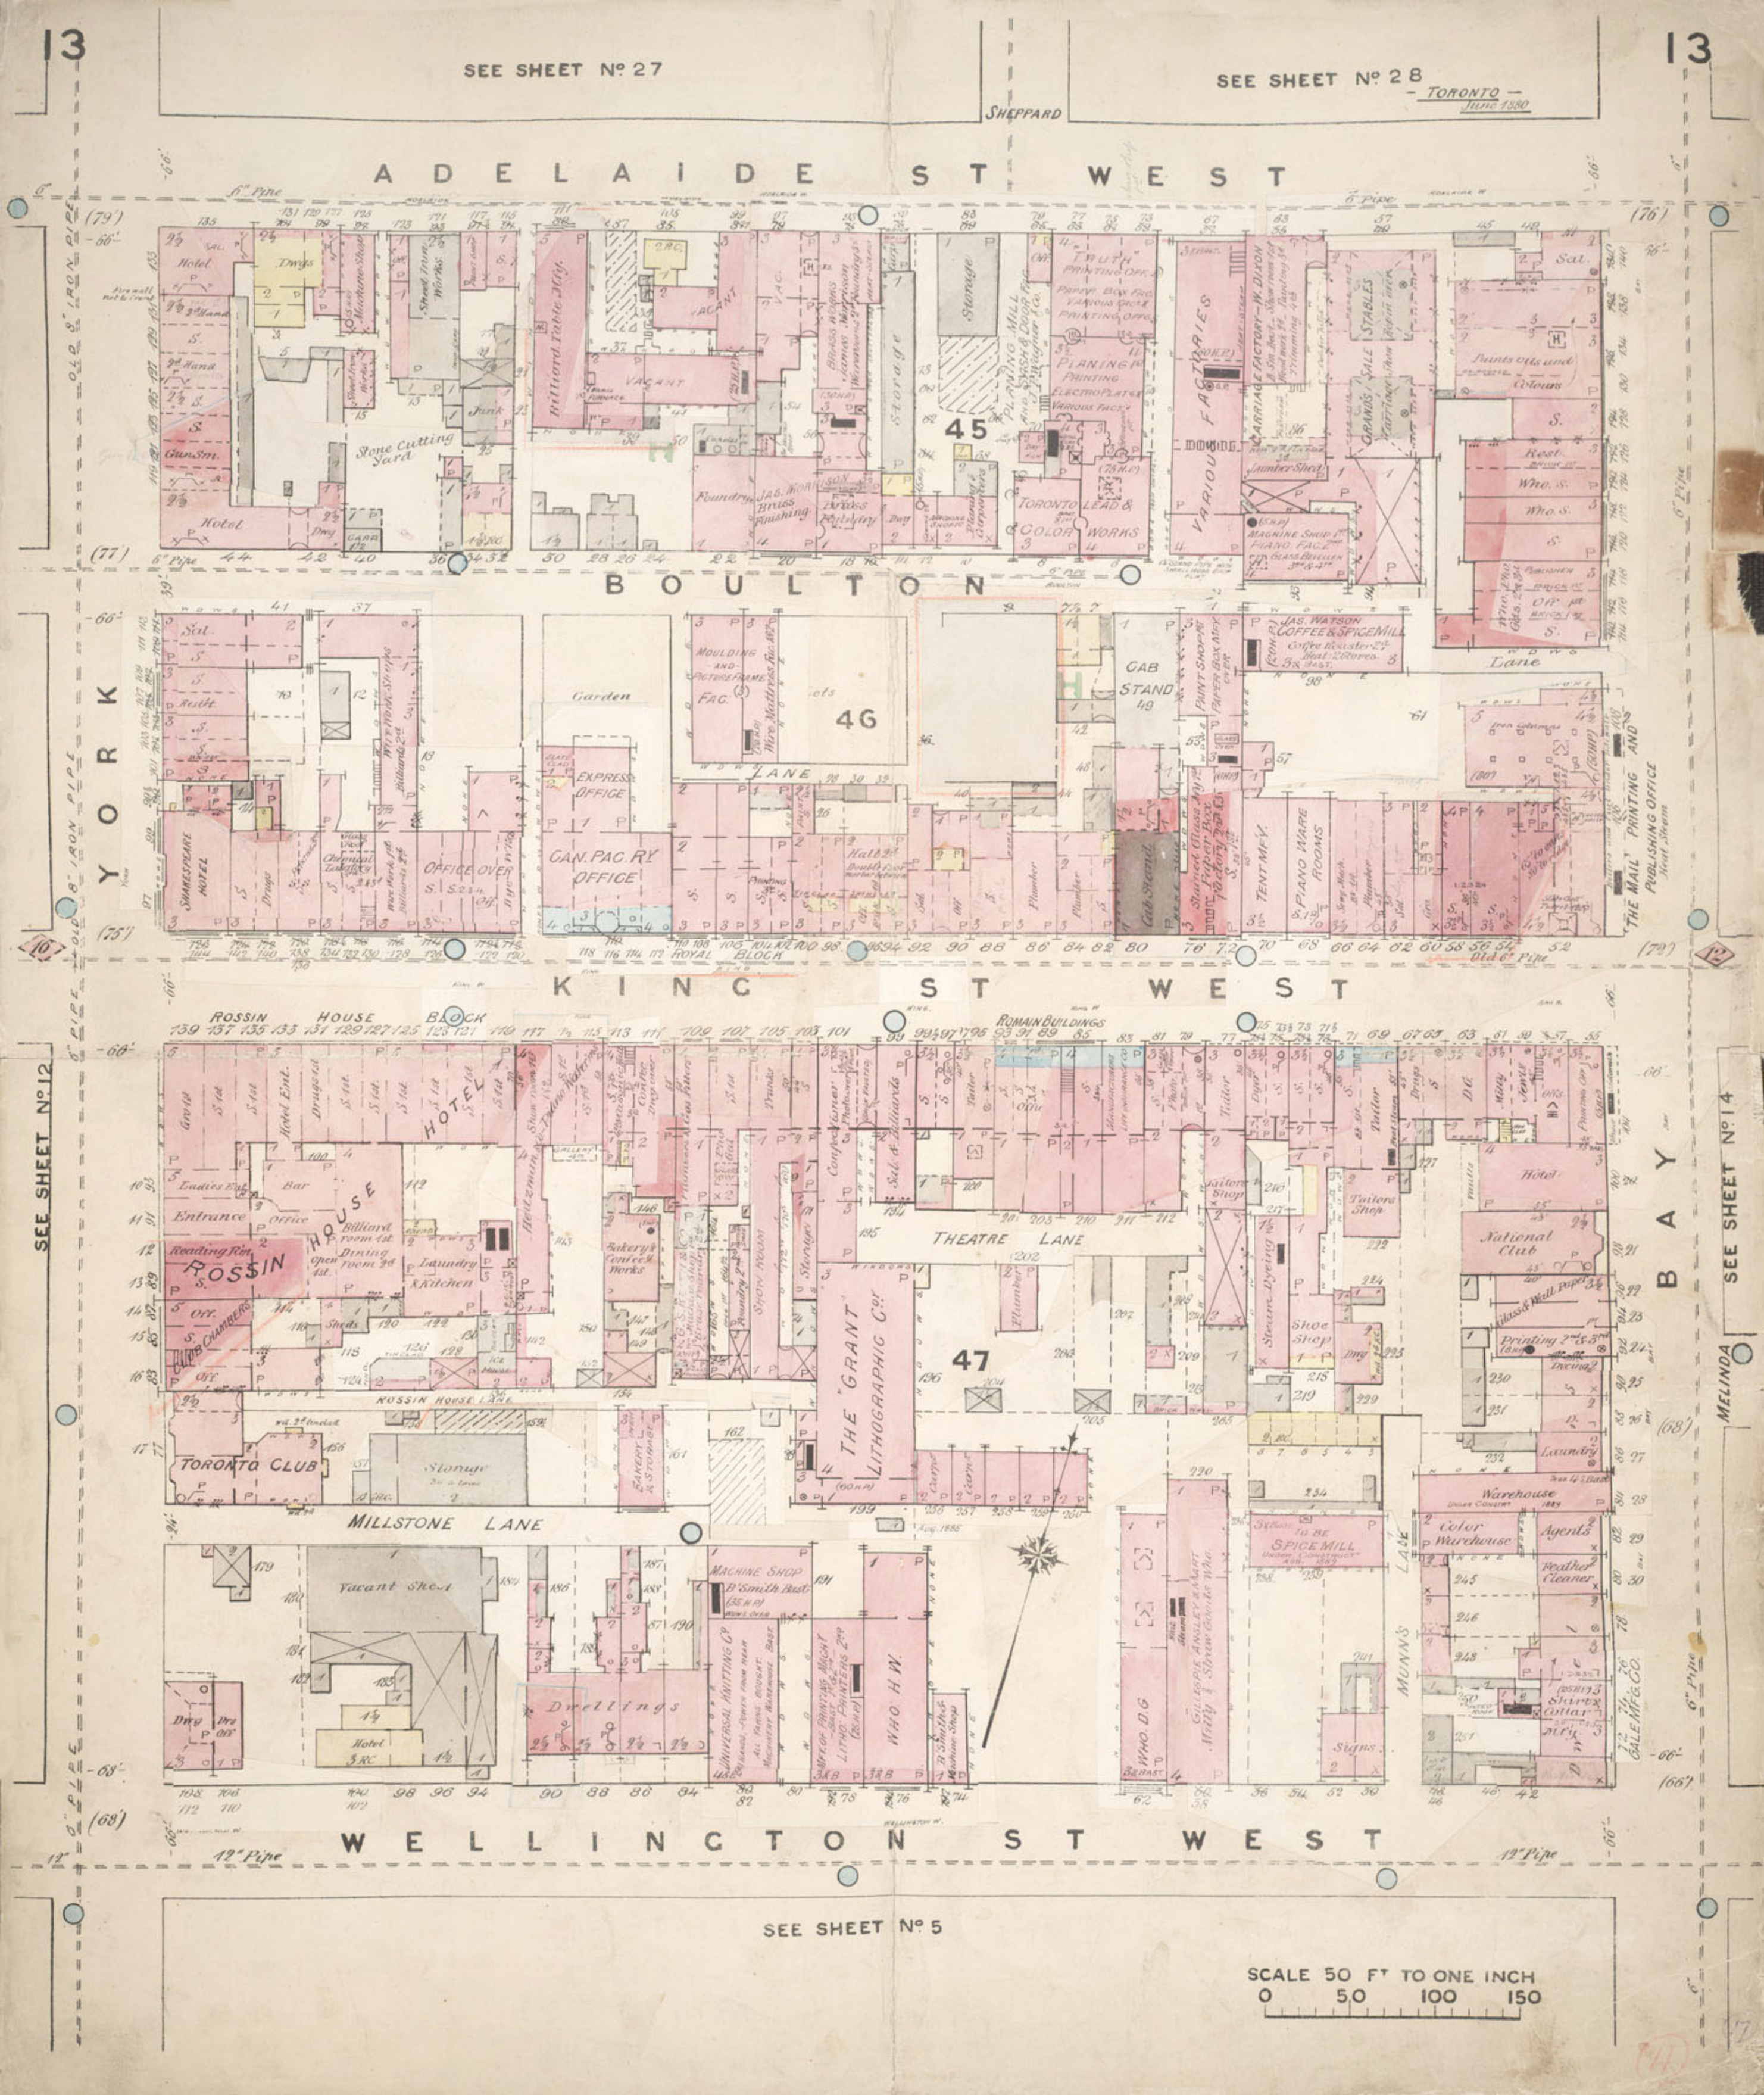SCALE 50 FT TO ONE INCH
0 50 100 150


SEE SHEET № 28

— TORONTO —
June 1880

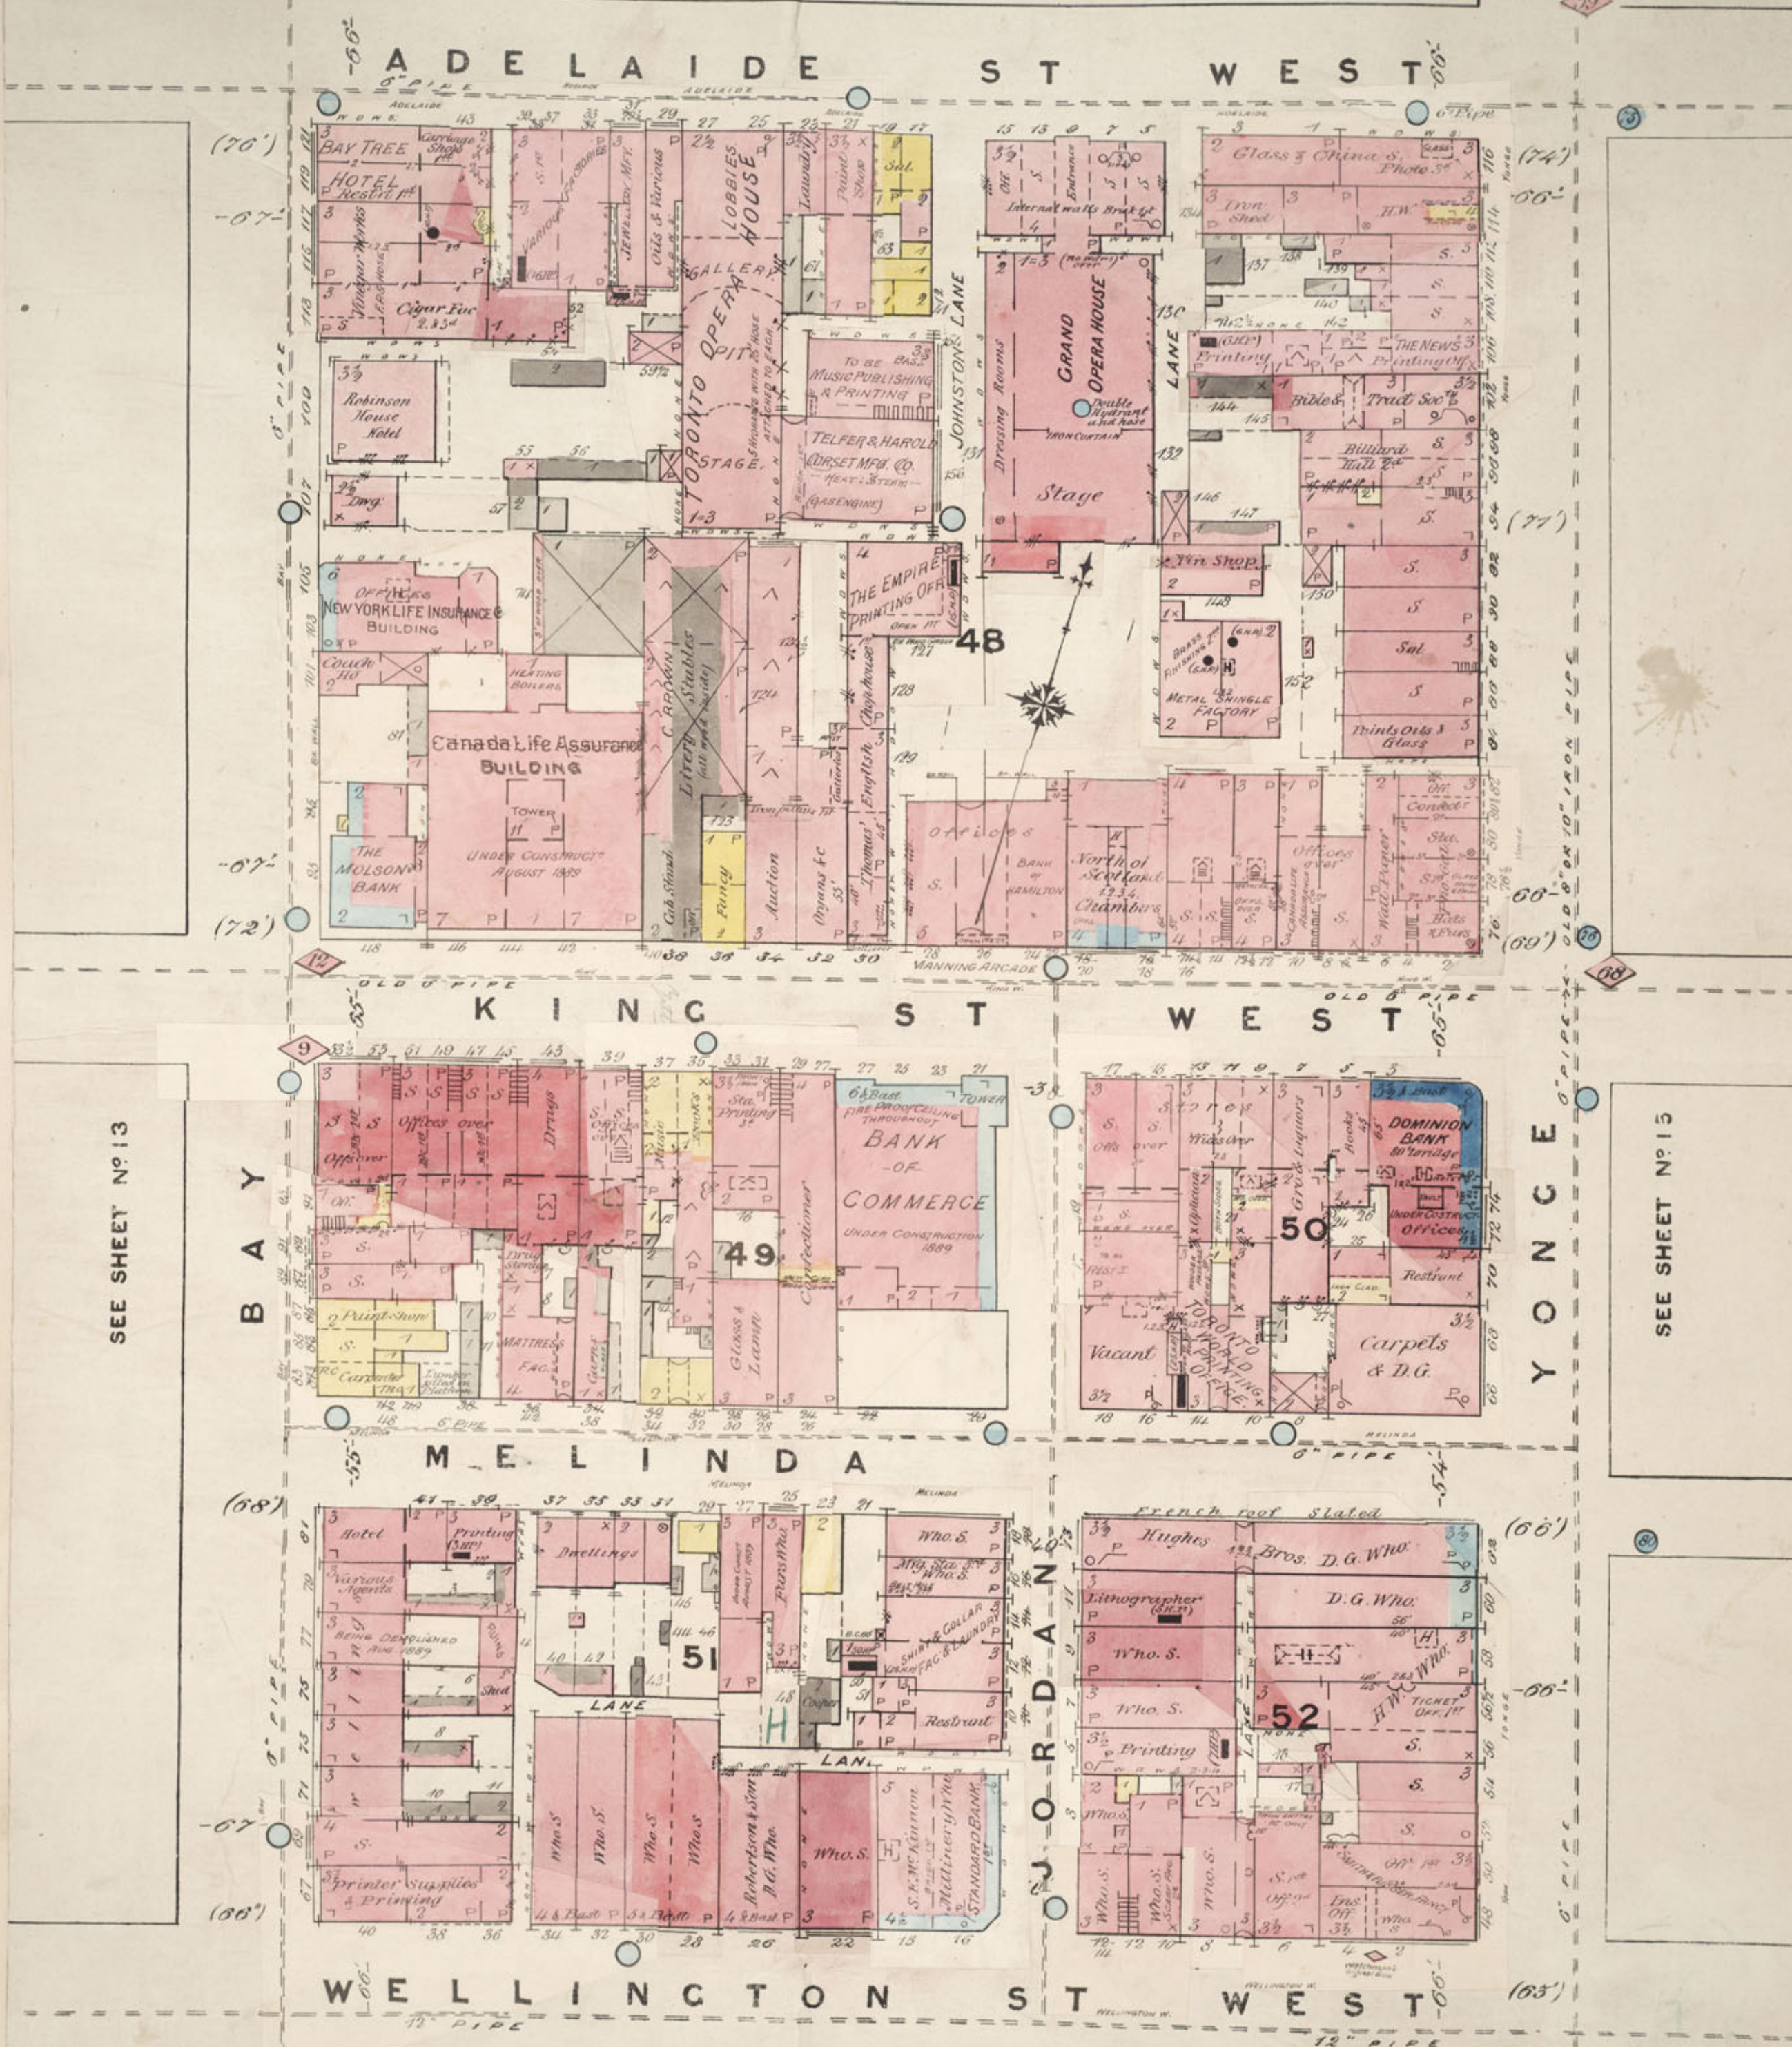

VICTORIA





ADELAIDE ST EAST

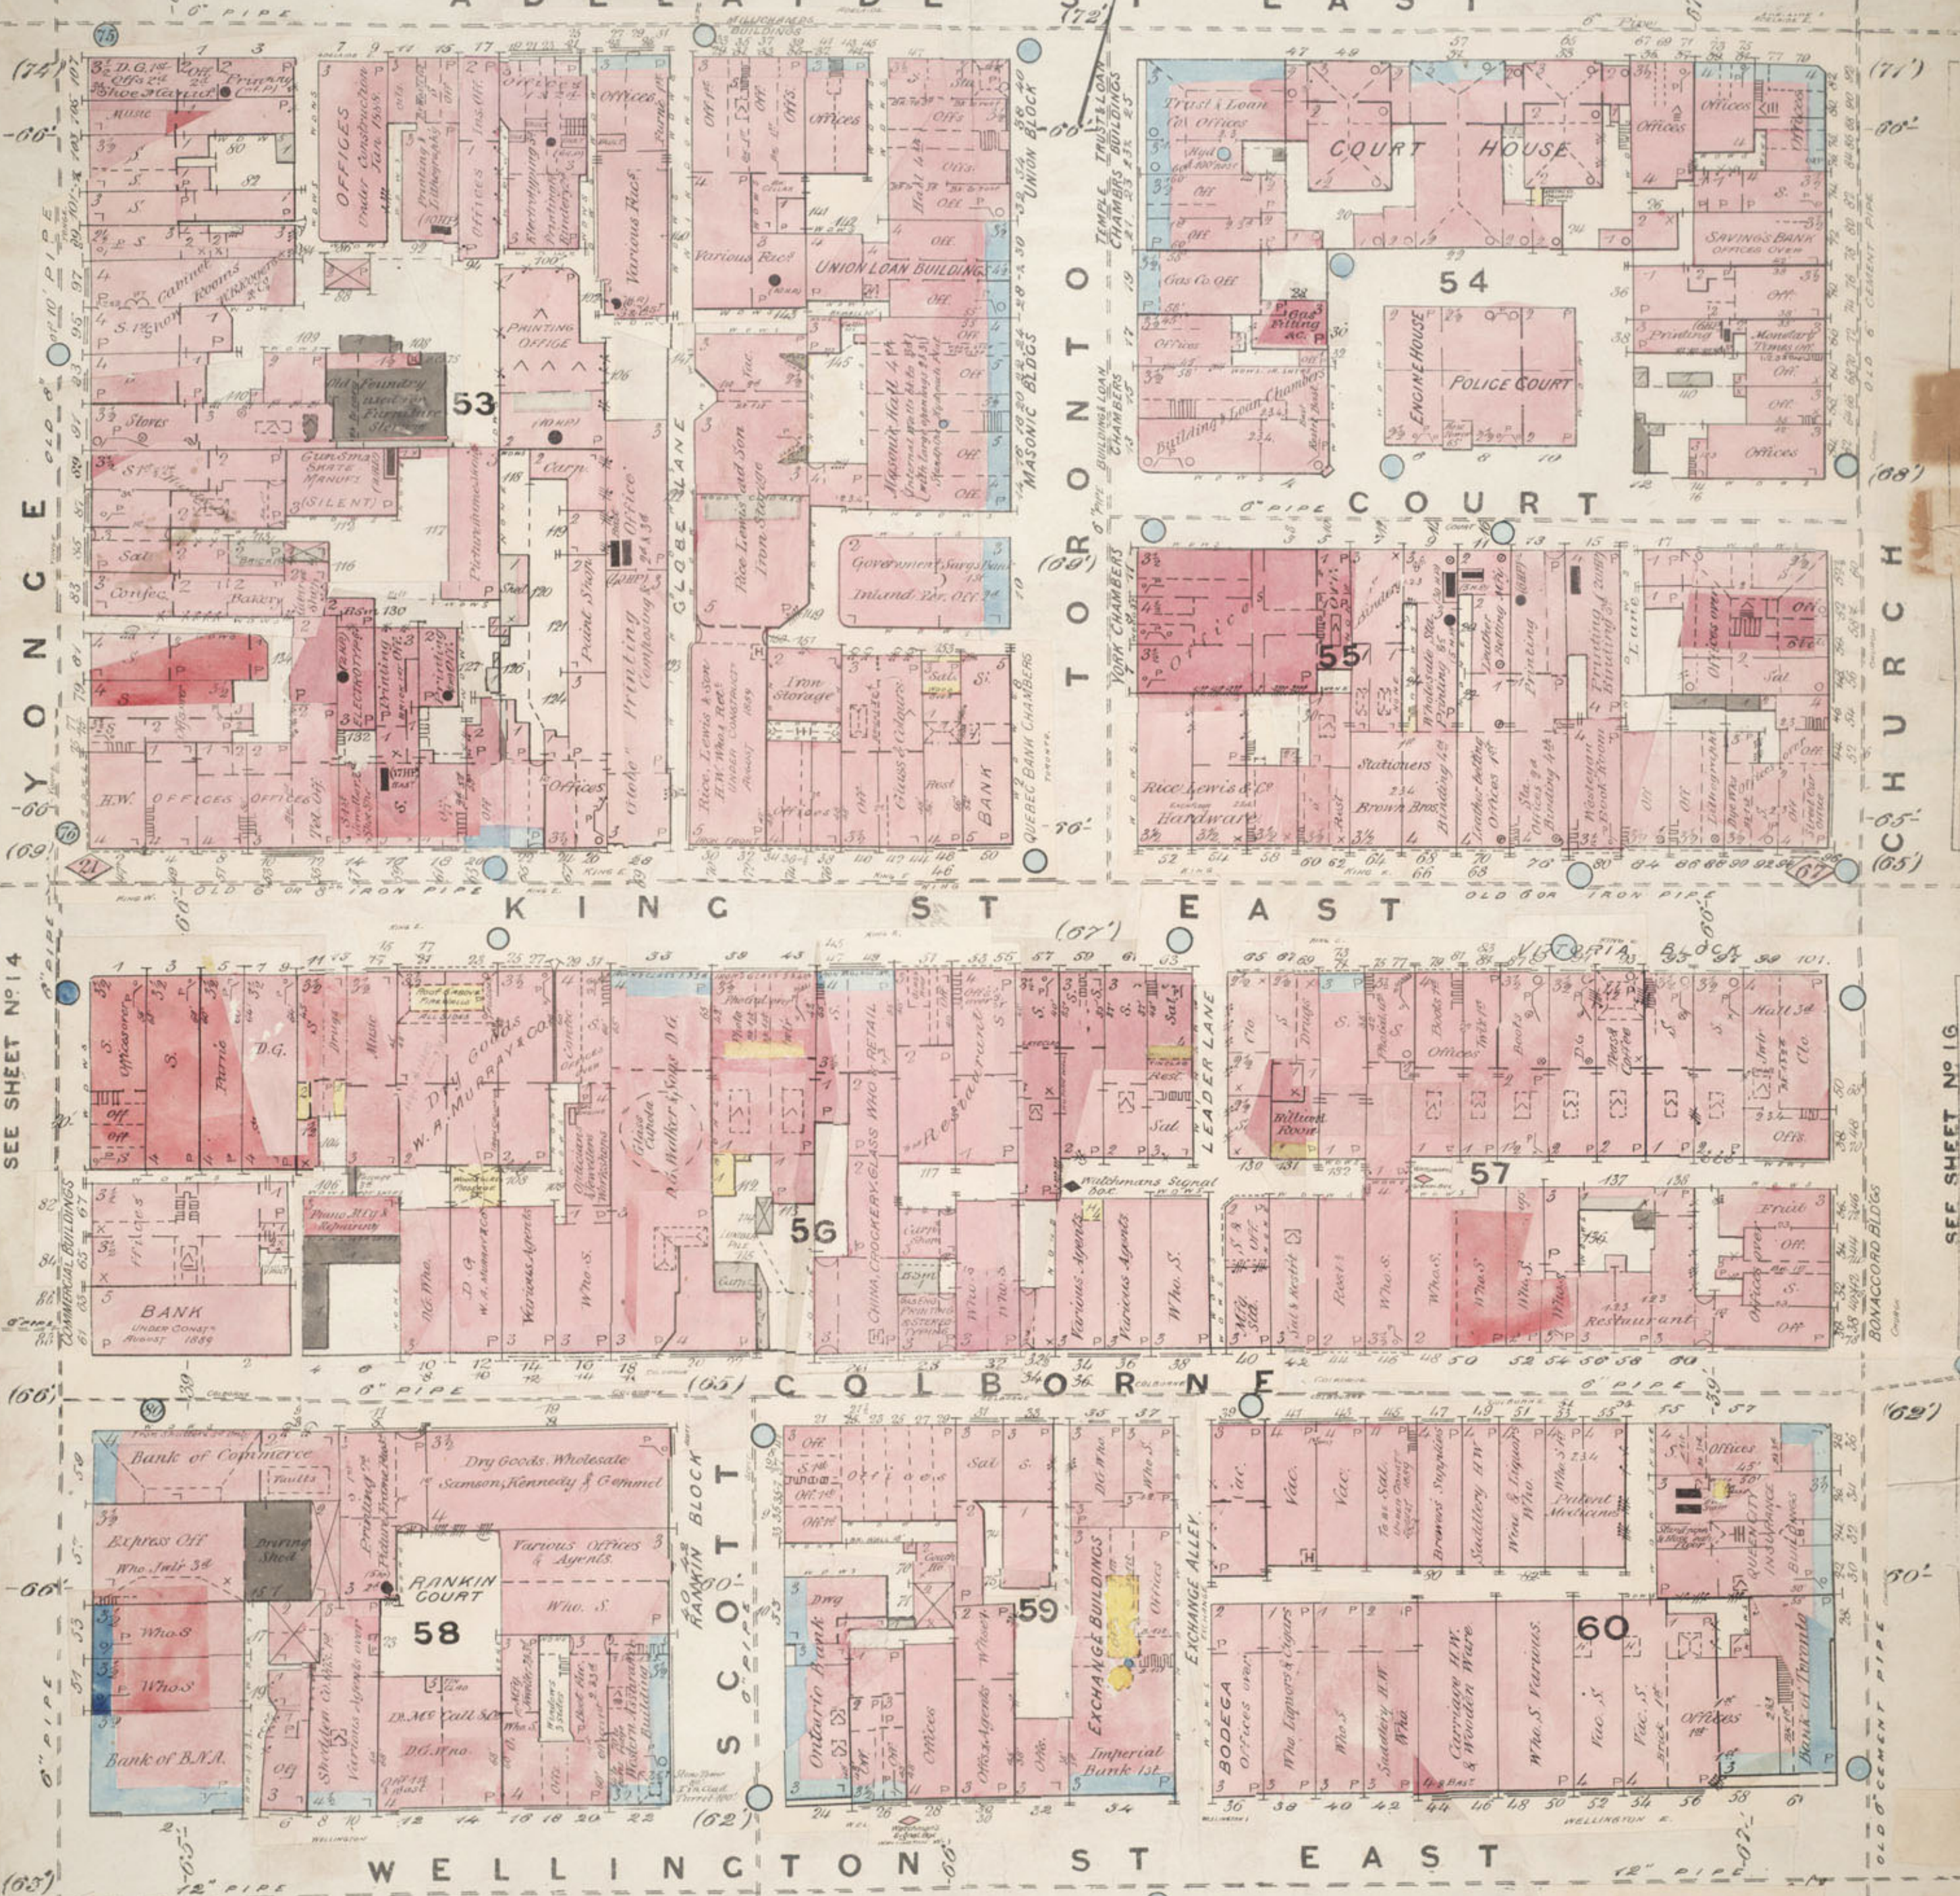



SEE SHEET N° 14

SEE SHEET N° 16

ADELAIDE ST EAST

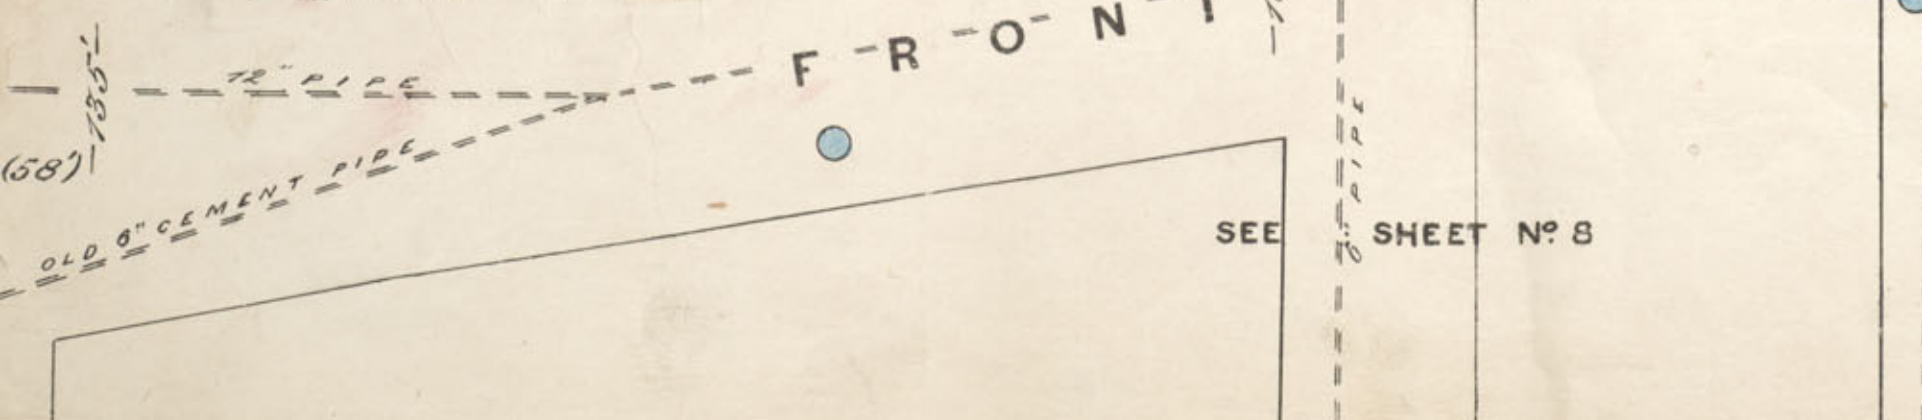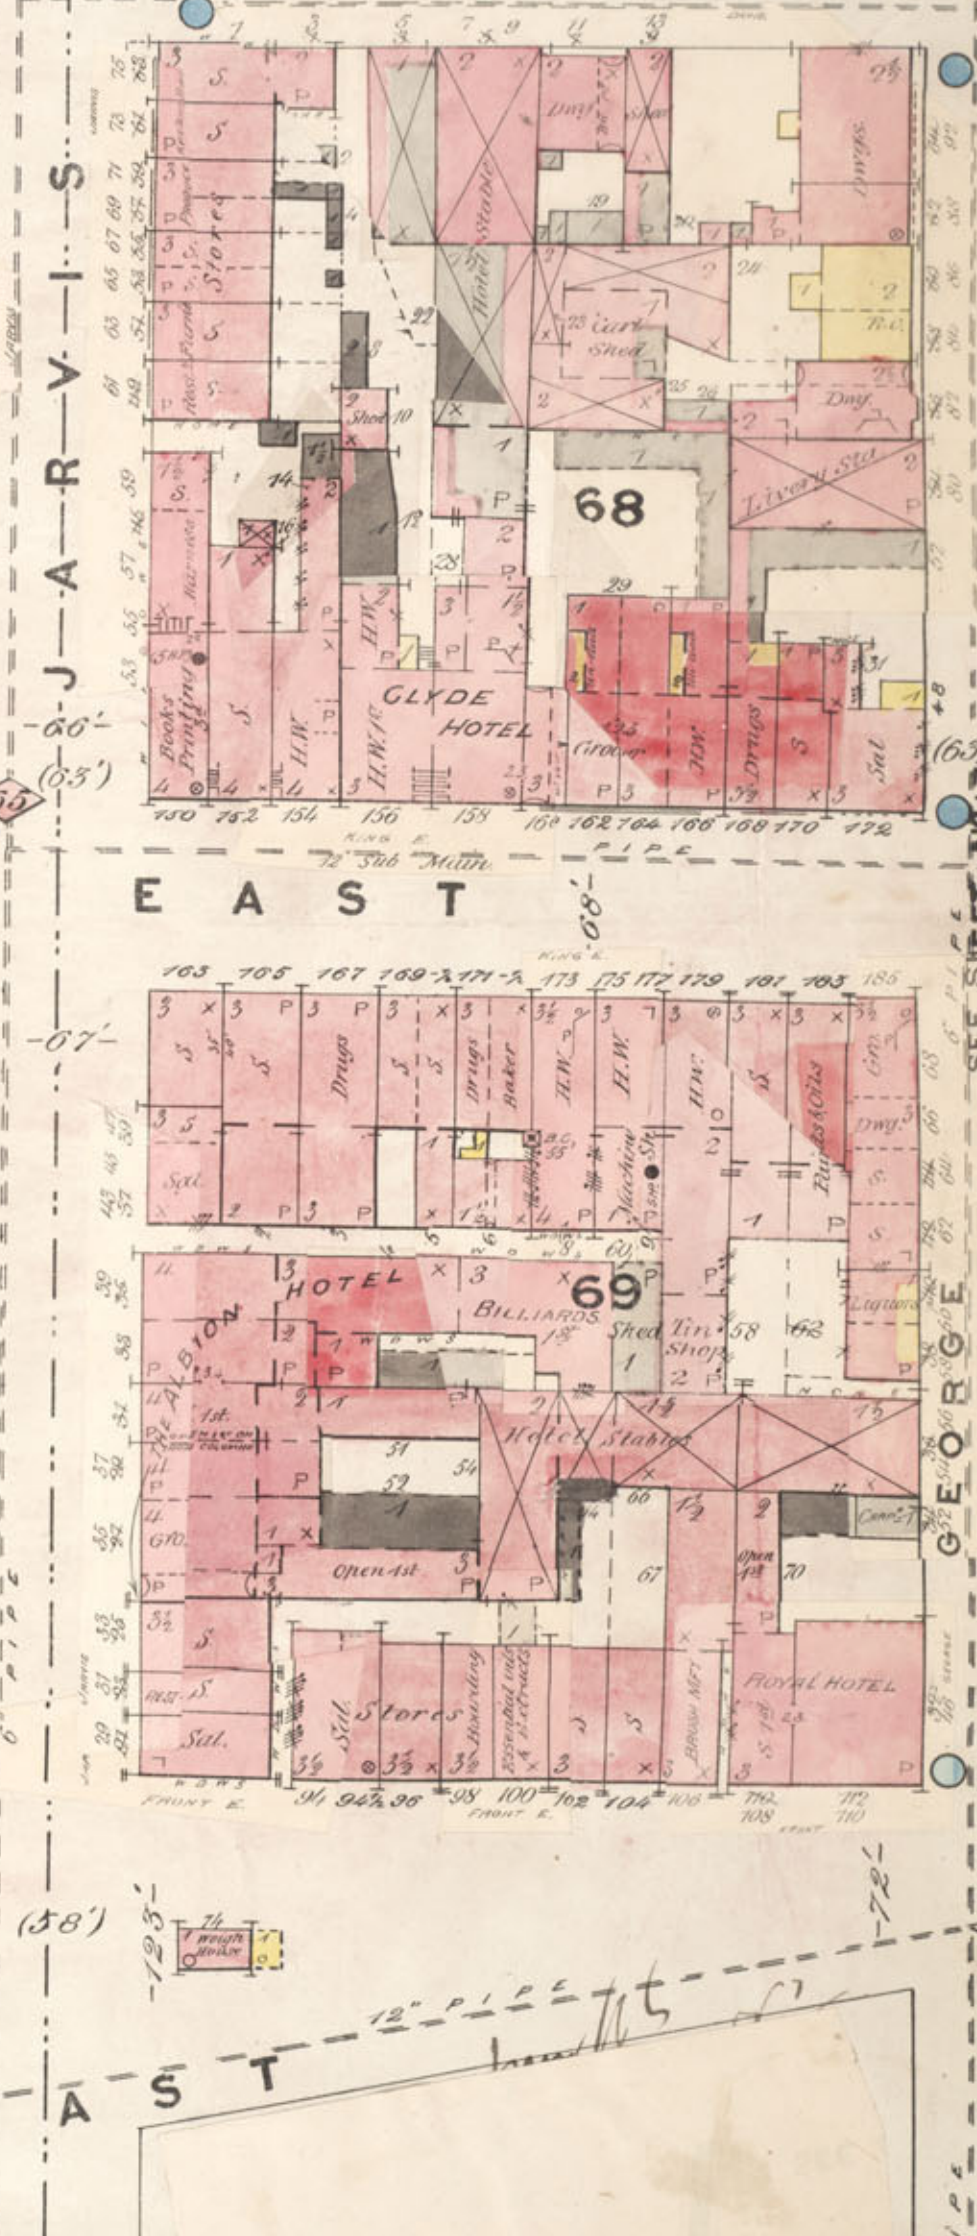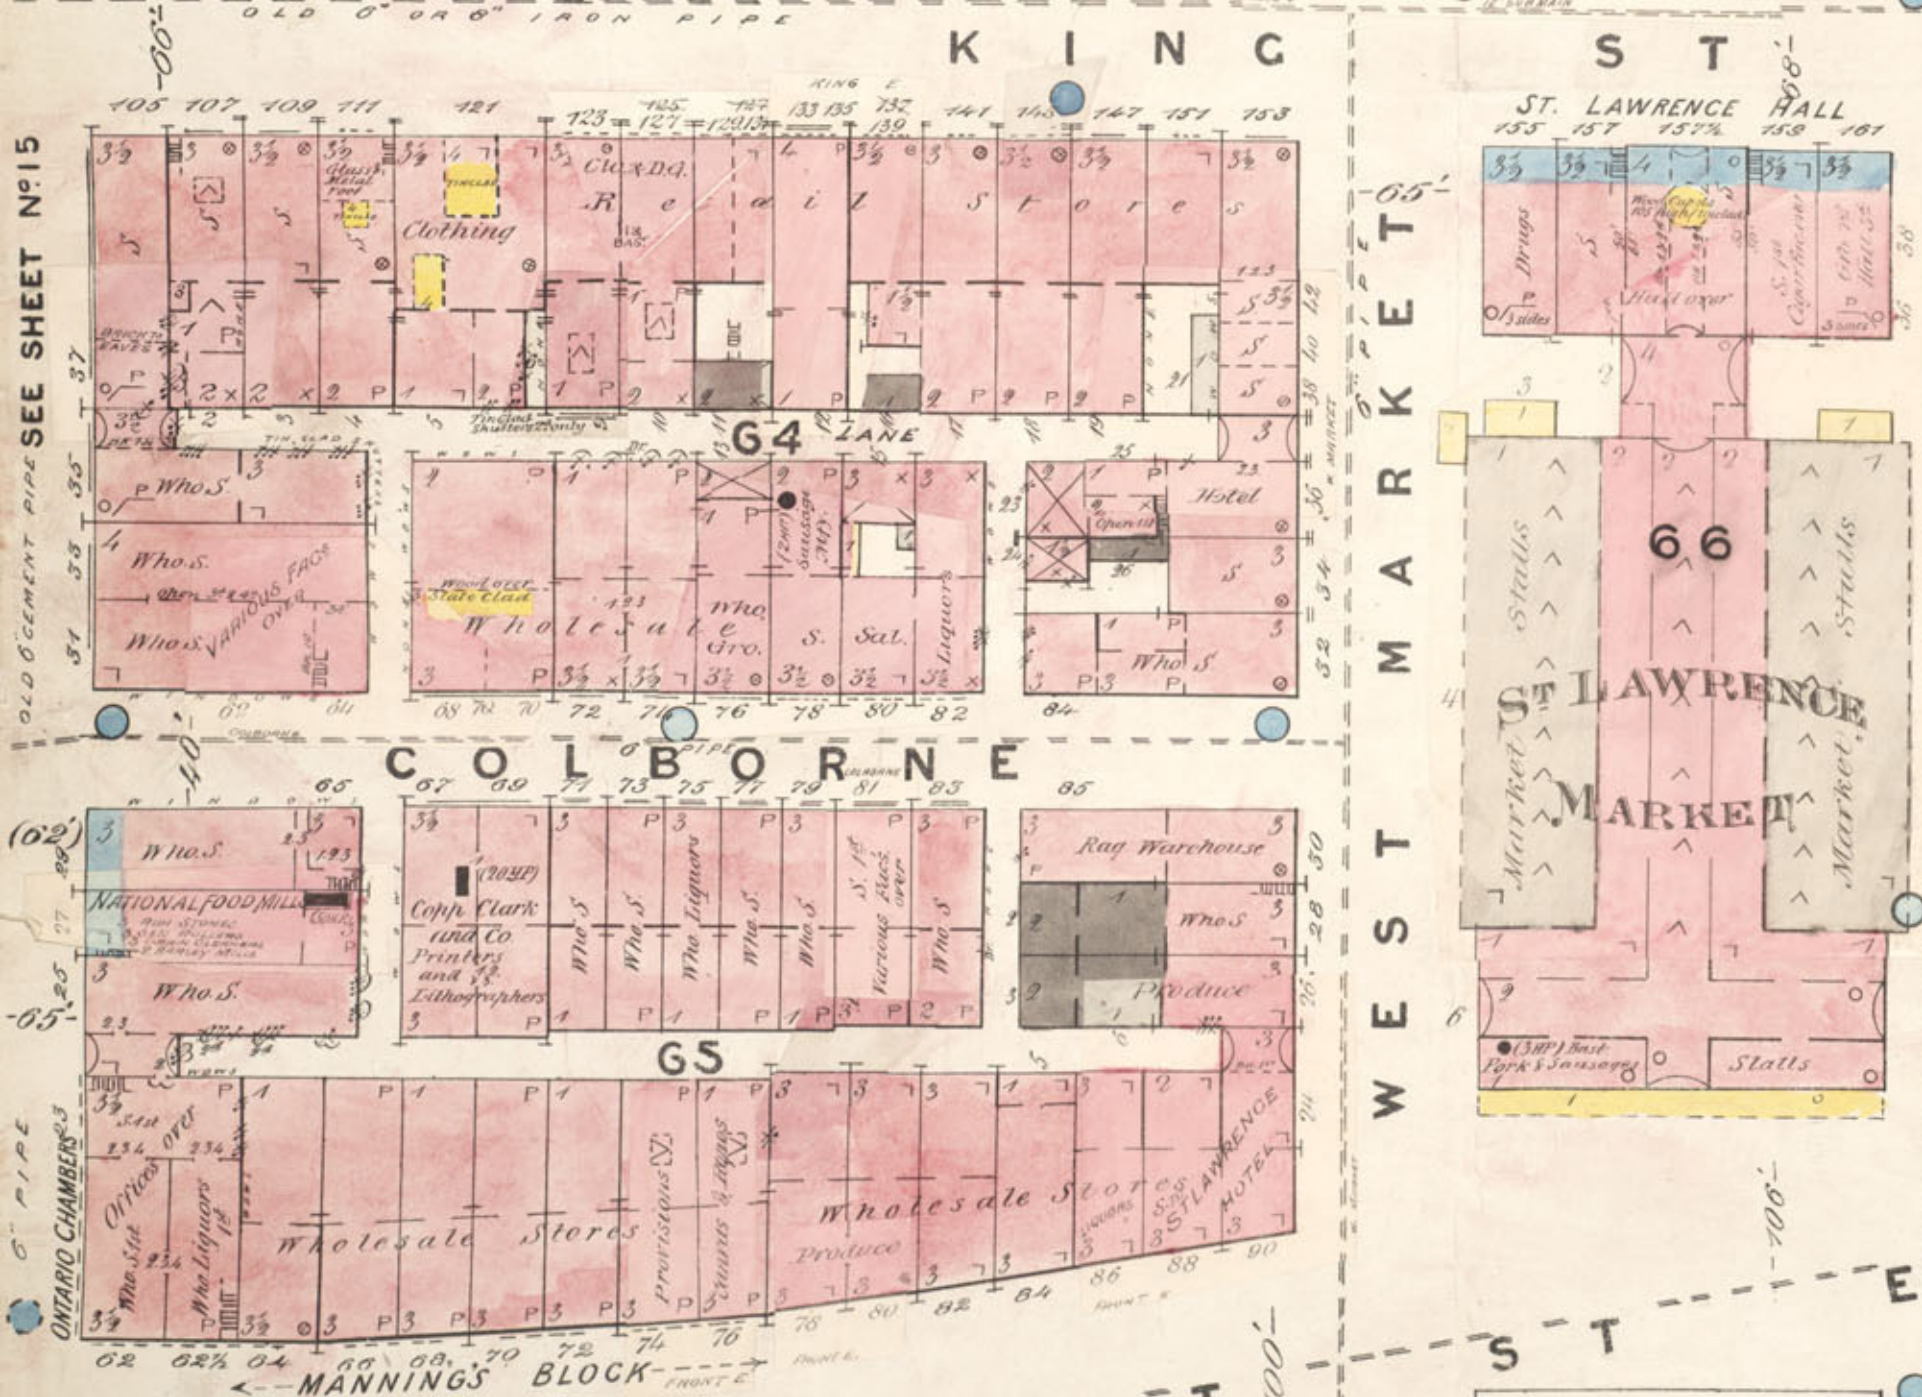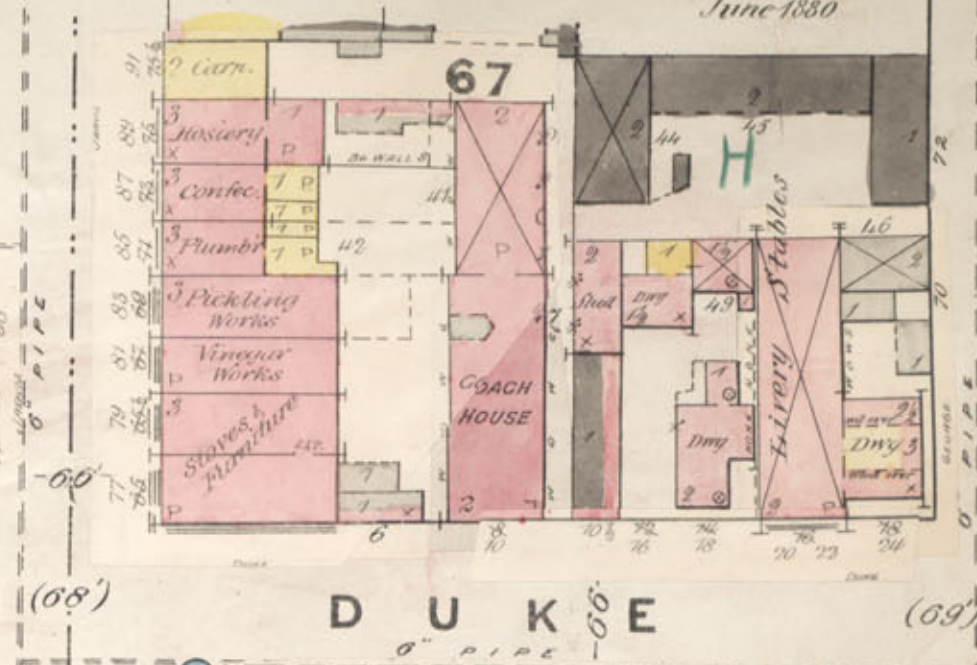

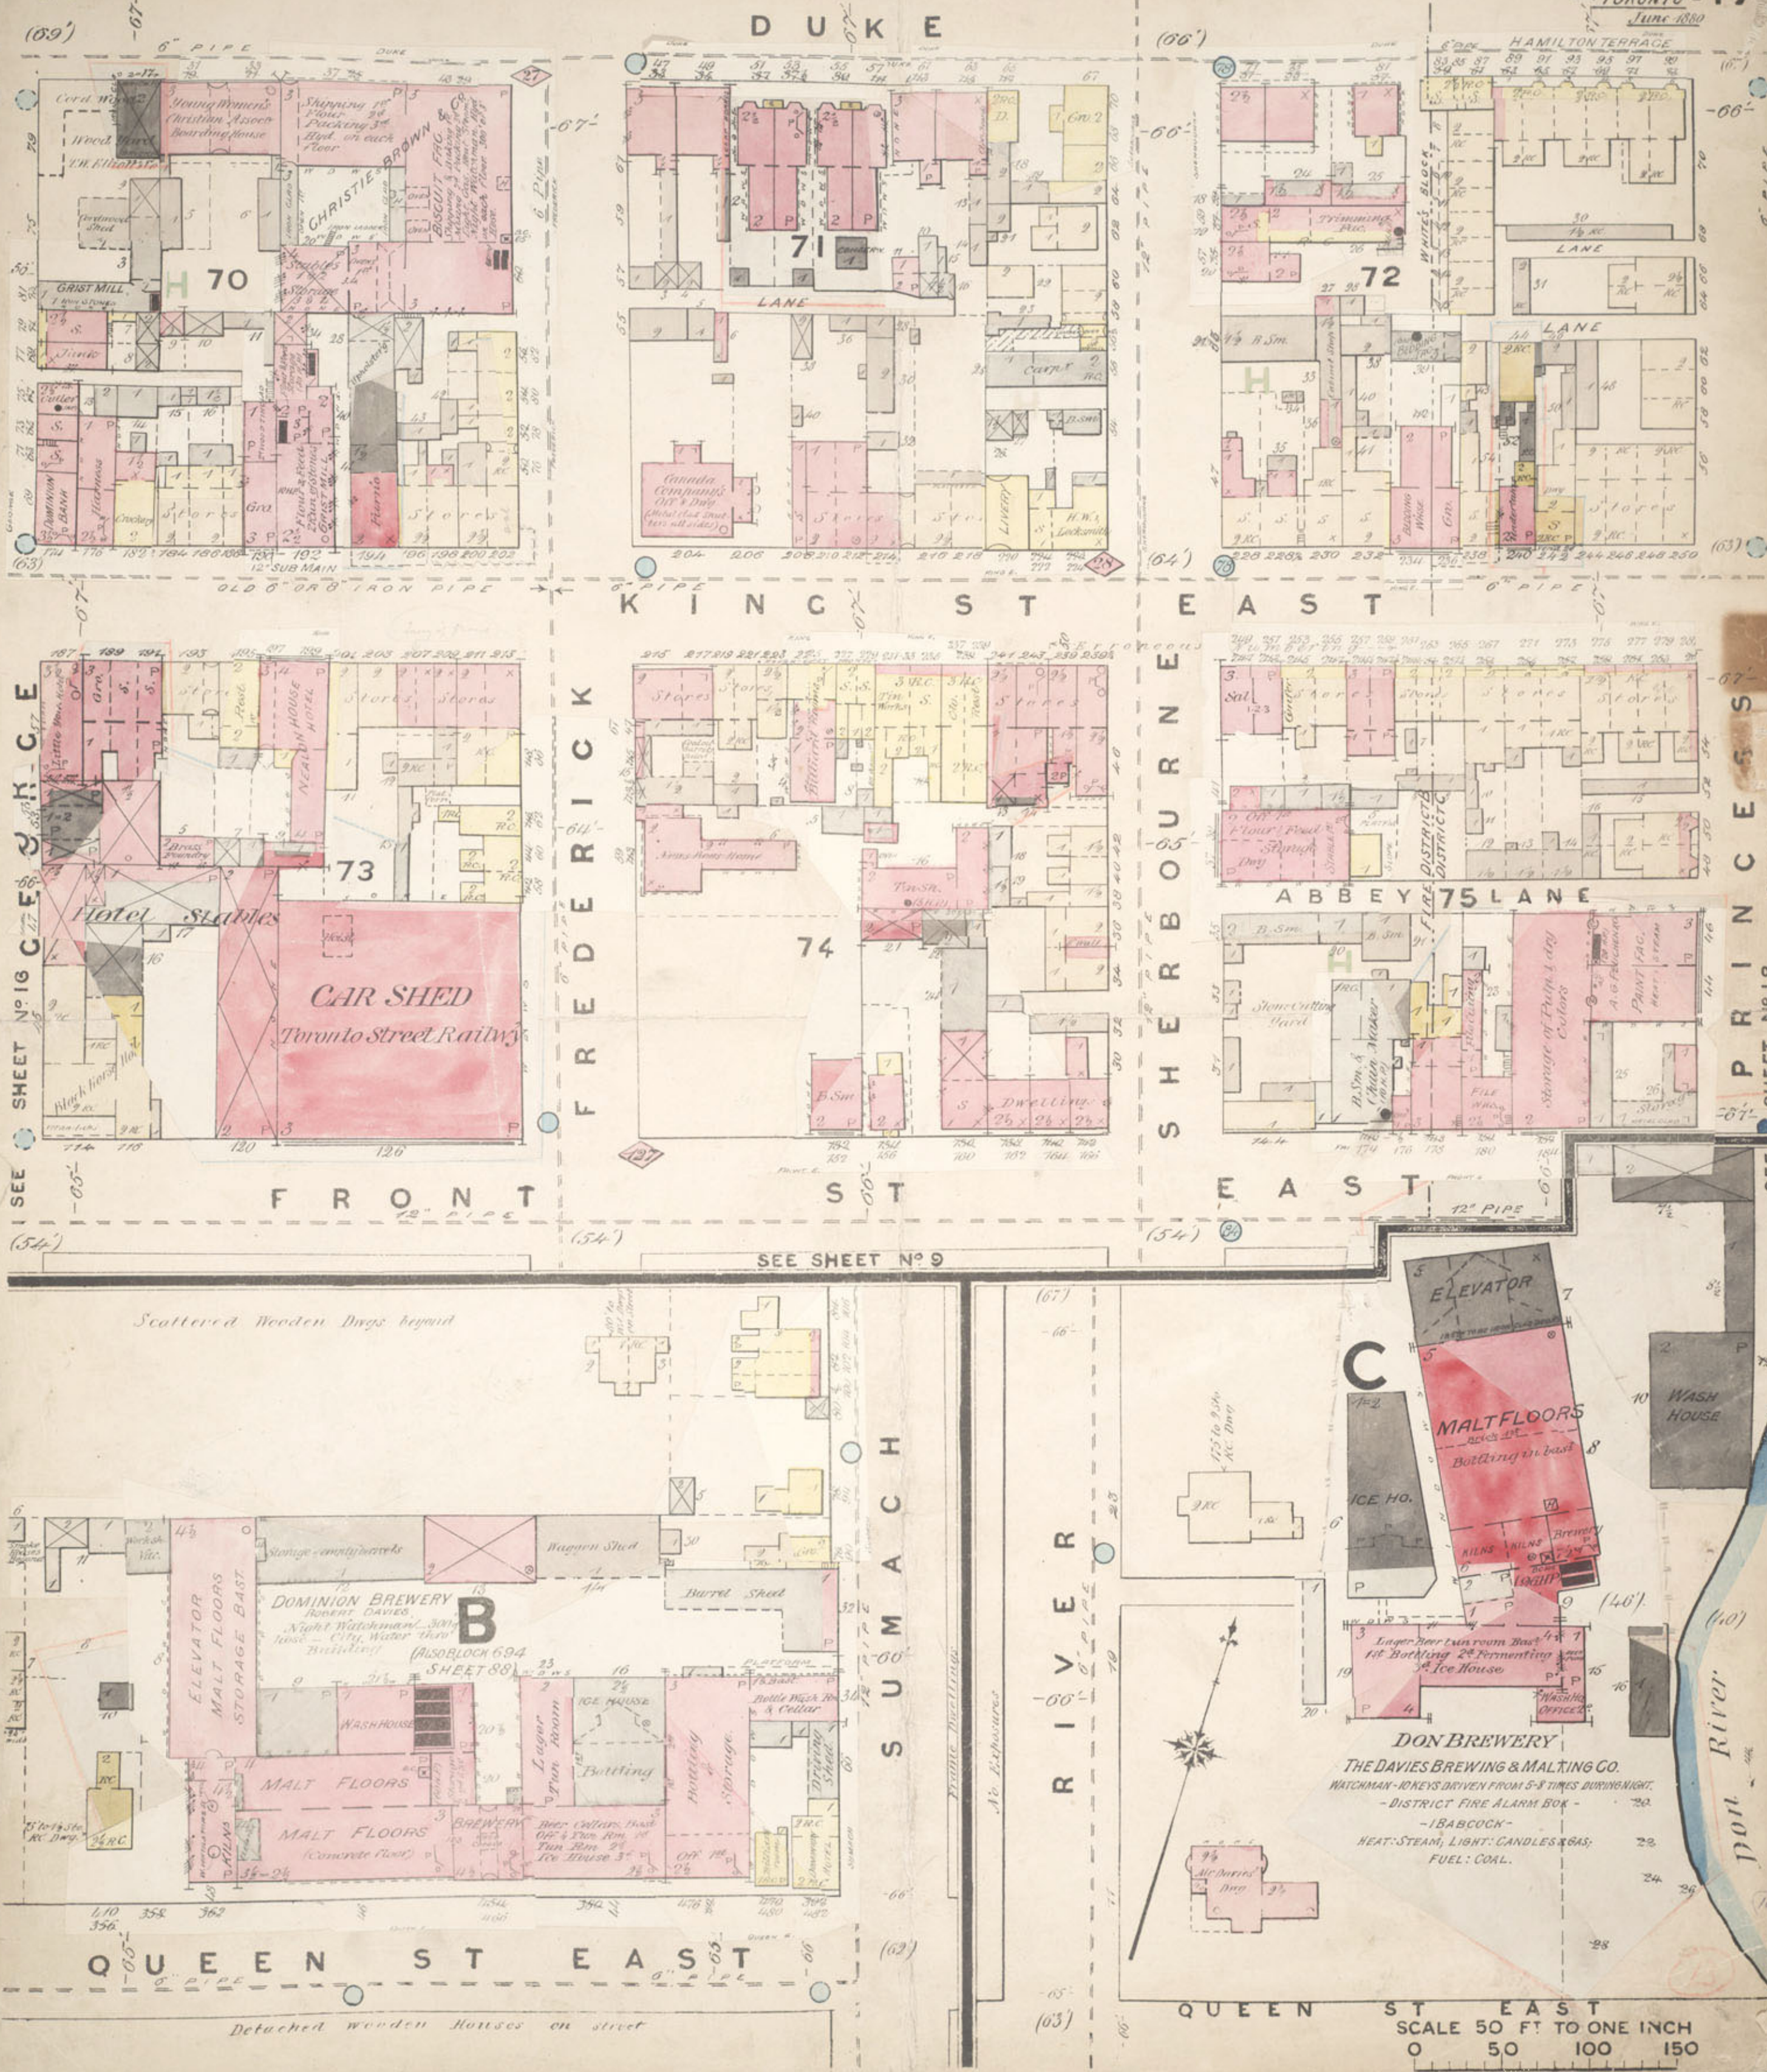

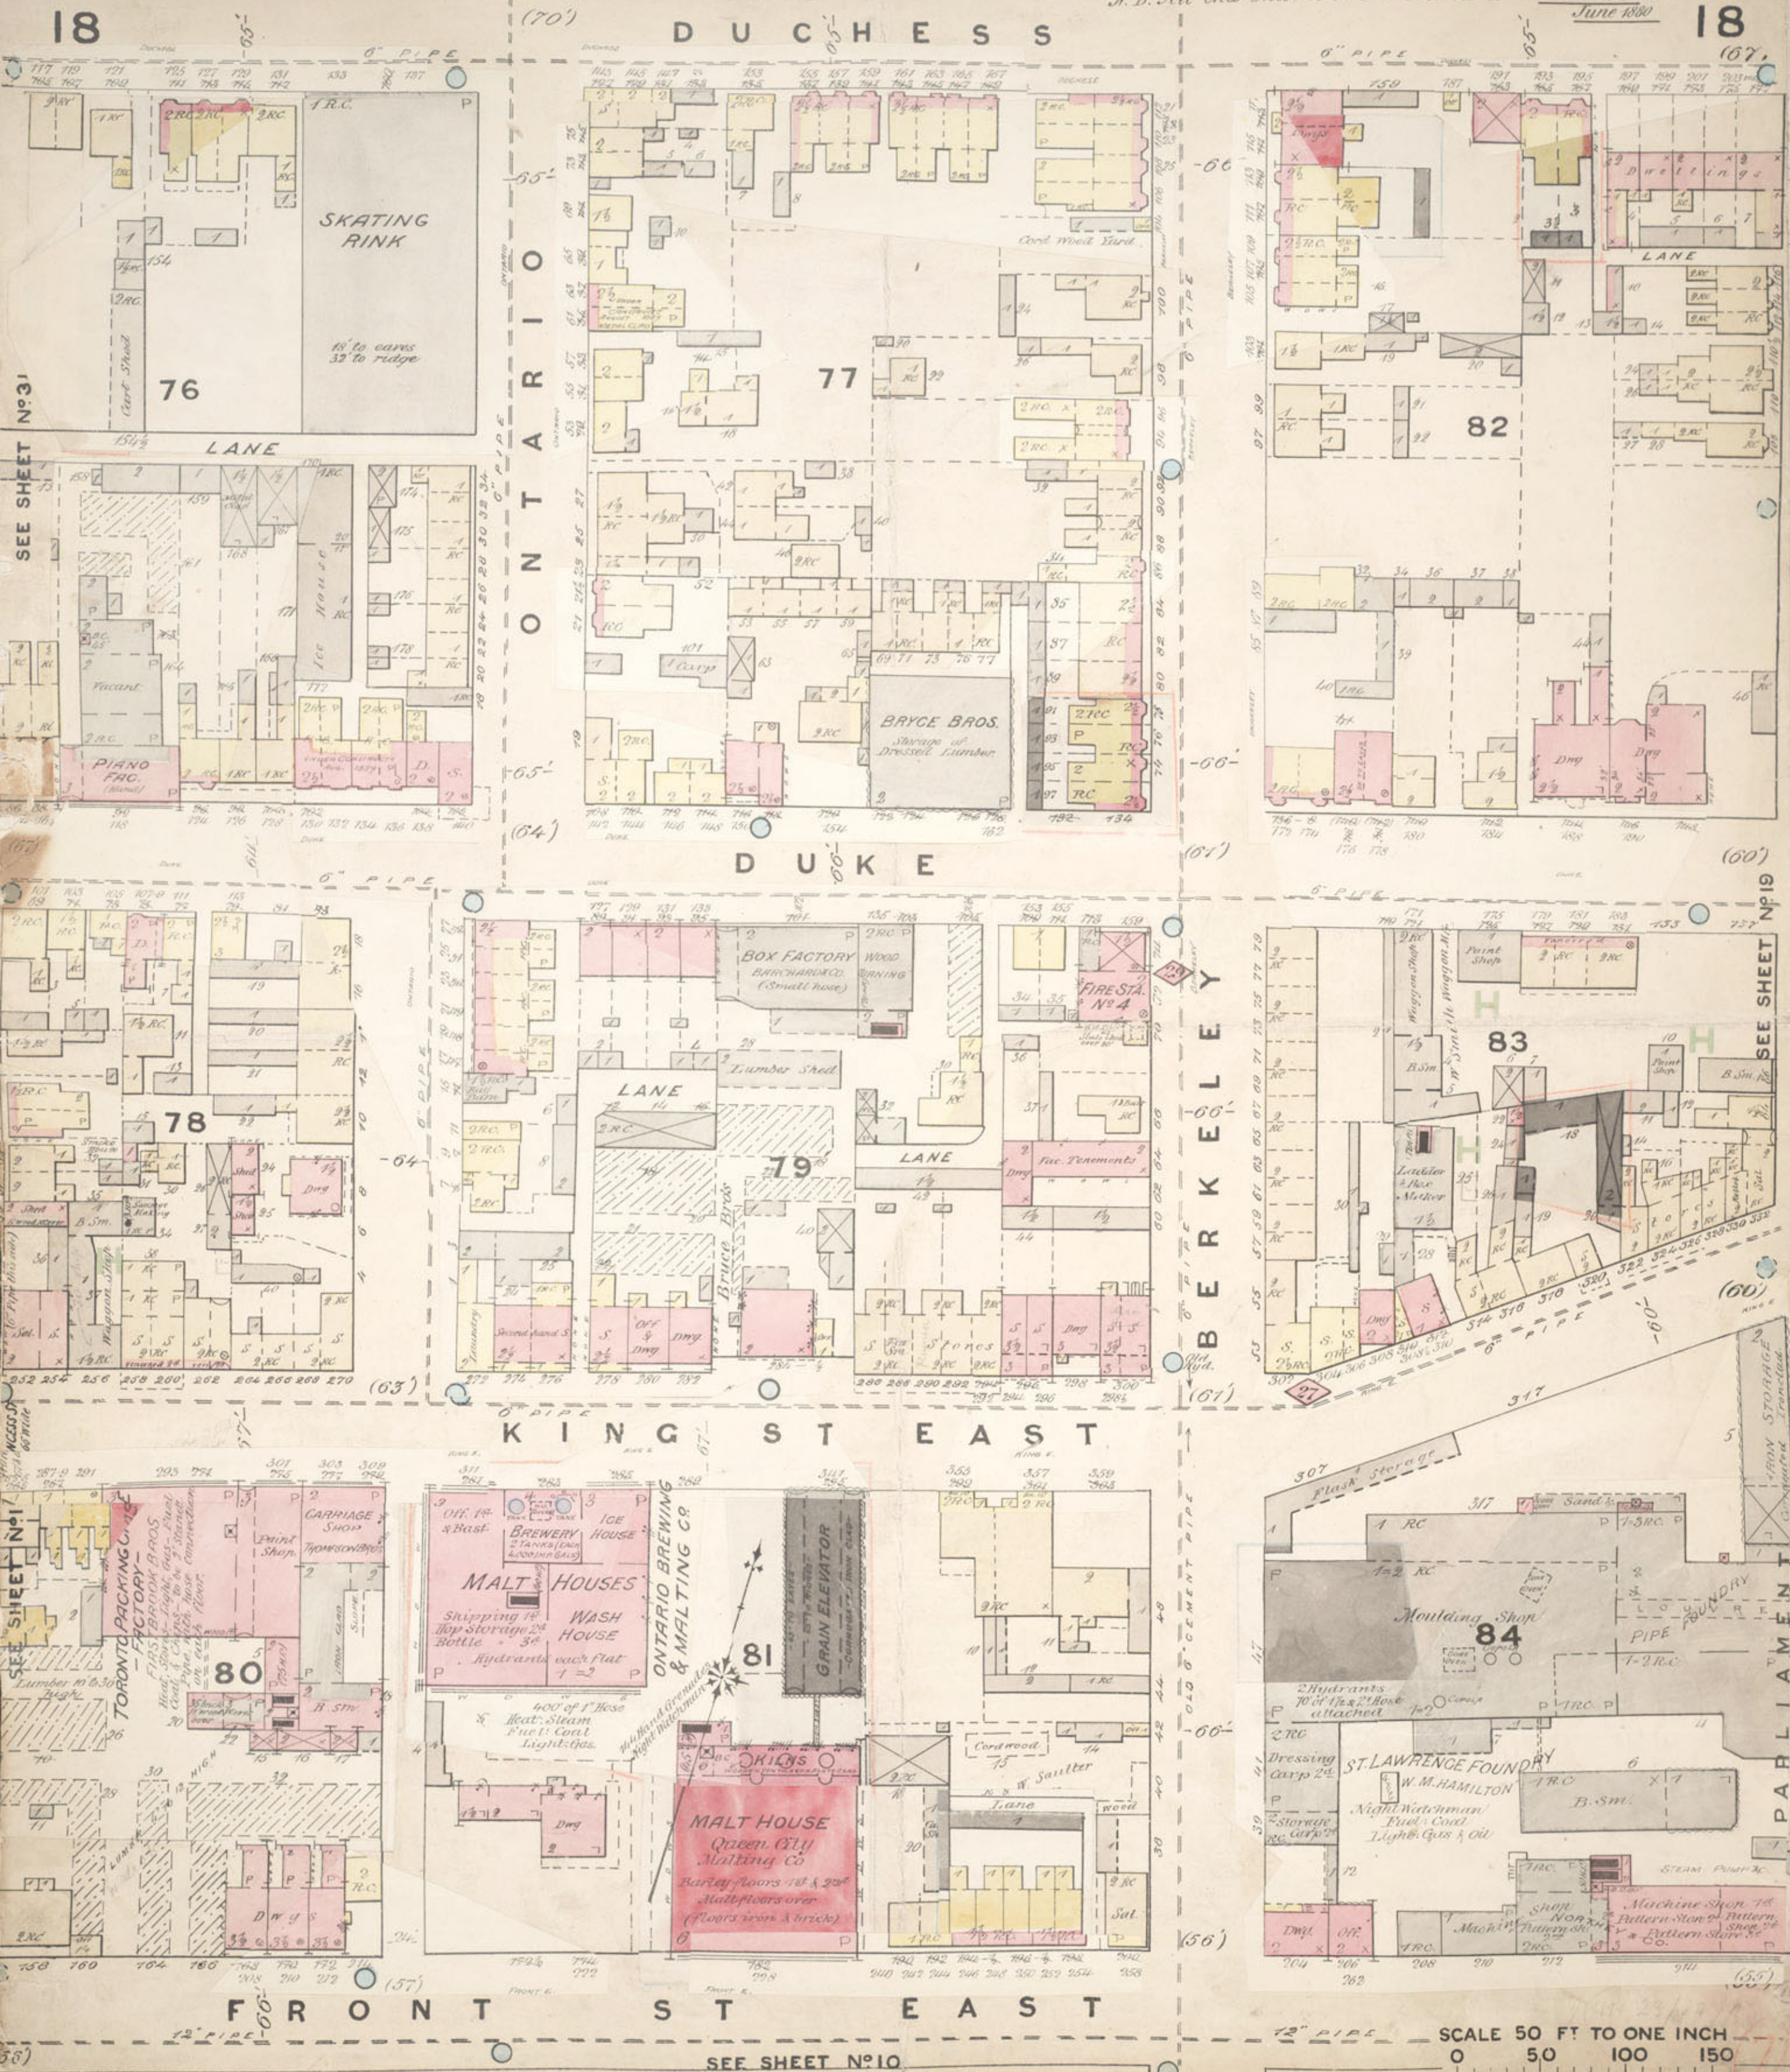



19
(07)
-60-
P
A
R
L
I
A
M
E
N
T
-60-
(60)
-59-
(60)
-58-
(55)
-48-
SEE SHEET NO 18
DUCHESS

-TORONTO-
June 1880
NB. ALL THIS SHEET IS IN FIRE DISTRICT C

19
-60-
(63)
-60-
(60)
CONTINUED FROM BELOW
SACKVILLE
EASTERN AVE

WILTON

CLAREMONT

Now CROCKER AVE.

QUEEN ST WEST

LEUECLID AVE

MUTER

SEE SHEET No 54

SEE SHEET No 21

(87)

LITTLE RICHMOND

Now FARLEY AVE.

TECUMSETH

WILTON

GARRISON

Now MITCHELL AVE.

STRACHAN

CONTINUED FROM ABOVE

Now DEFOE LITTLE ADELAIDE

QUEEN ST. WEST

ALL THIS SHEET IS IN FIRE DISTRICT C

SCALE 50 FT TO ONE INCH

(86)

SEE SHEET No 73

MONCK

WOOLSLEY

C O U L D I N G

M A R K H A M

S H E P P A R D S I O B L A N E

Q U E E N S T W E S T

SEE SHEET No 20

SEE SHEET No 20

SEE SHEET No 20

SEE SHEET No 20

L I T T L E R I C H M O N D (N O W F A R L E Y A V E)

M C D O N N E L L S Q

L I T T L E A D E L A I D E

B A T H U R S T



A D E L A I D E S T W E S T

ALL THIS SHEET
IS IN
FIRE DISTRICT C

SCALE 50 FT TO ONE INCH
0 50 100 150

WOOLSLEY

TORONTO
June 1880

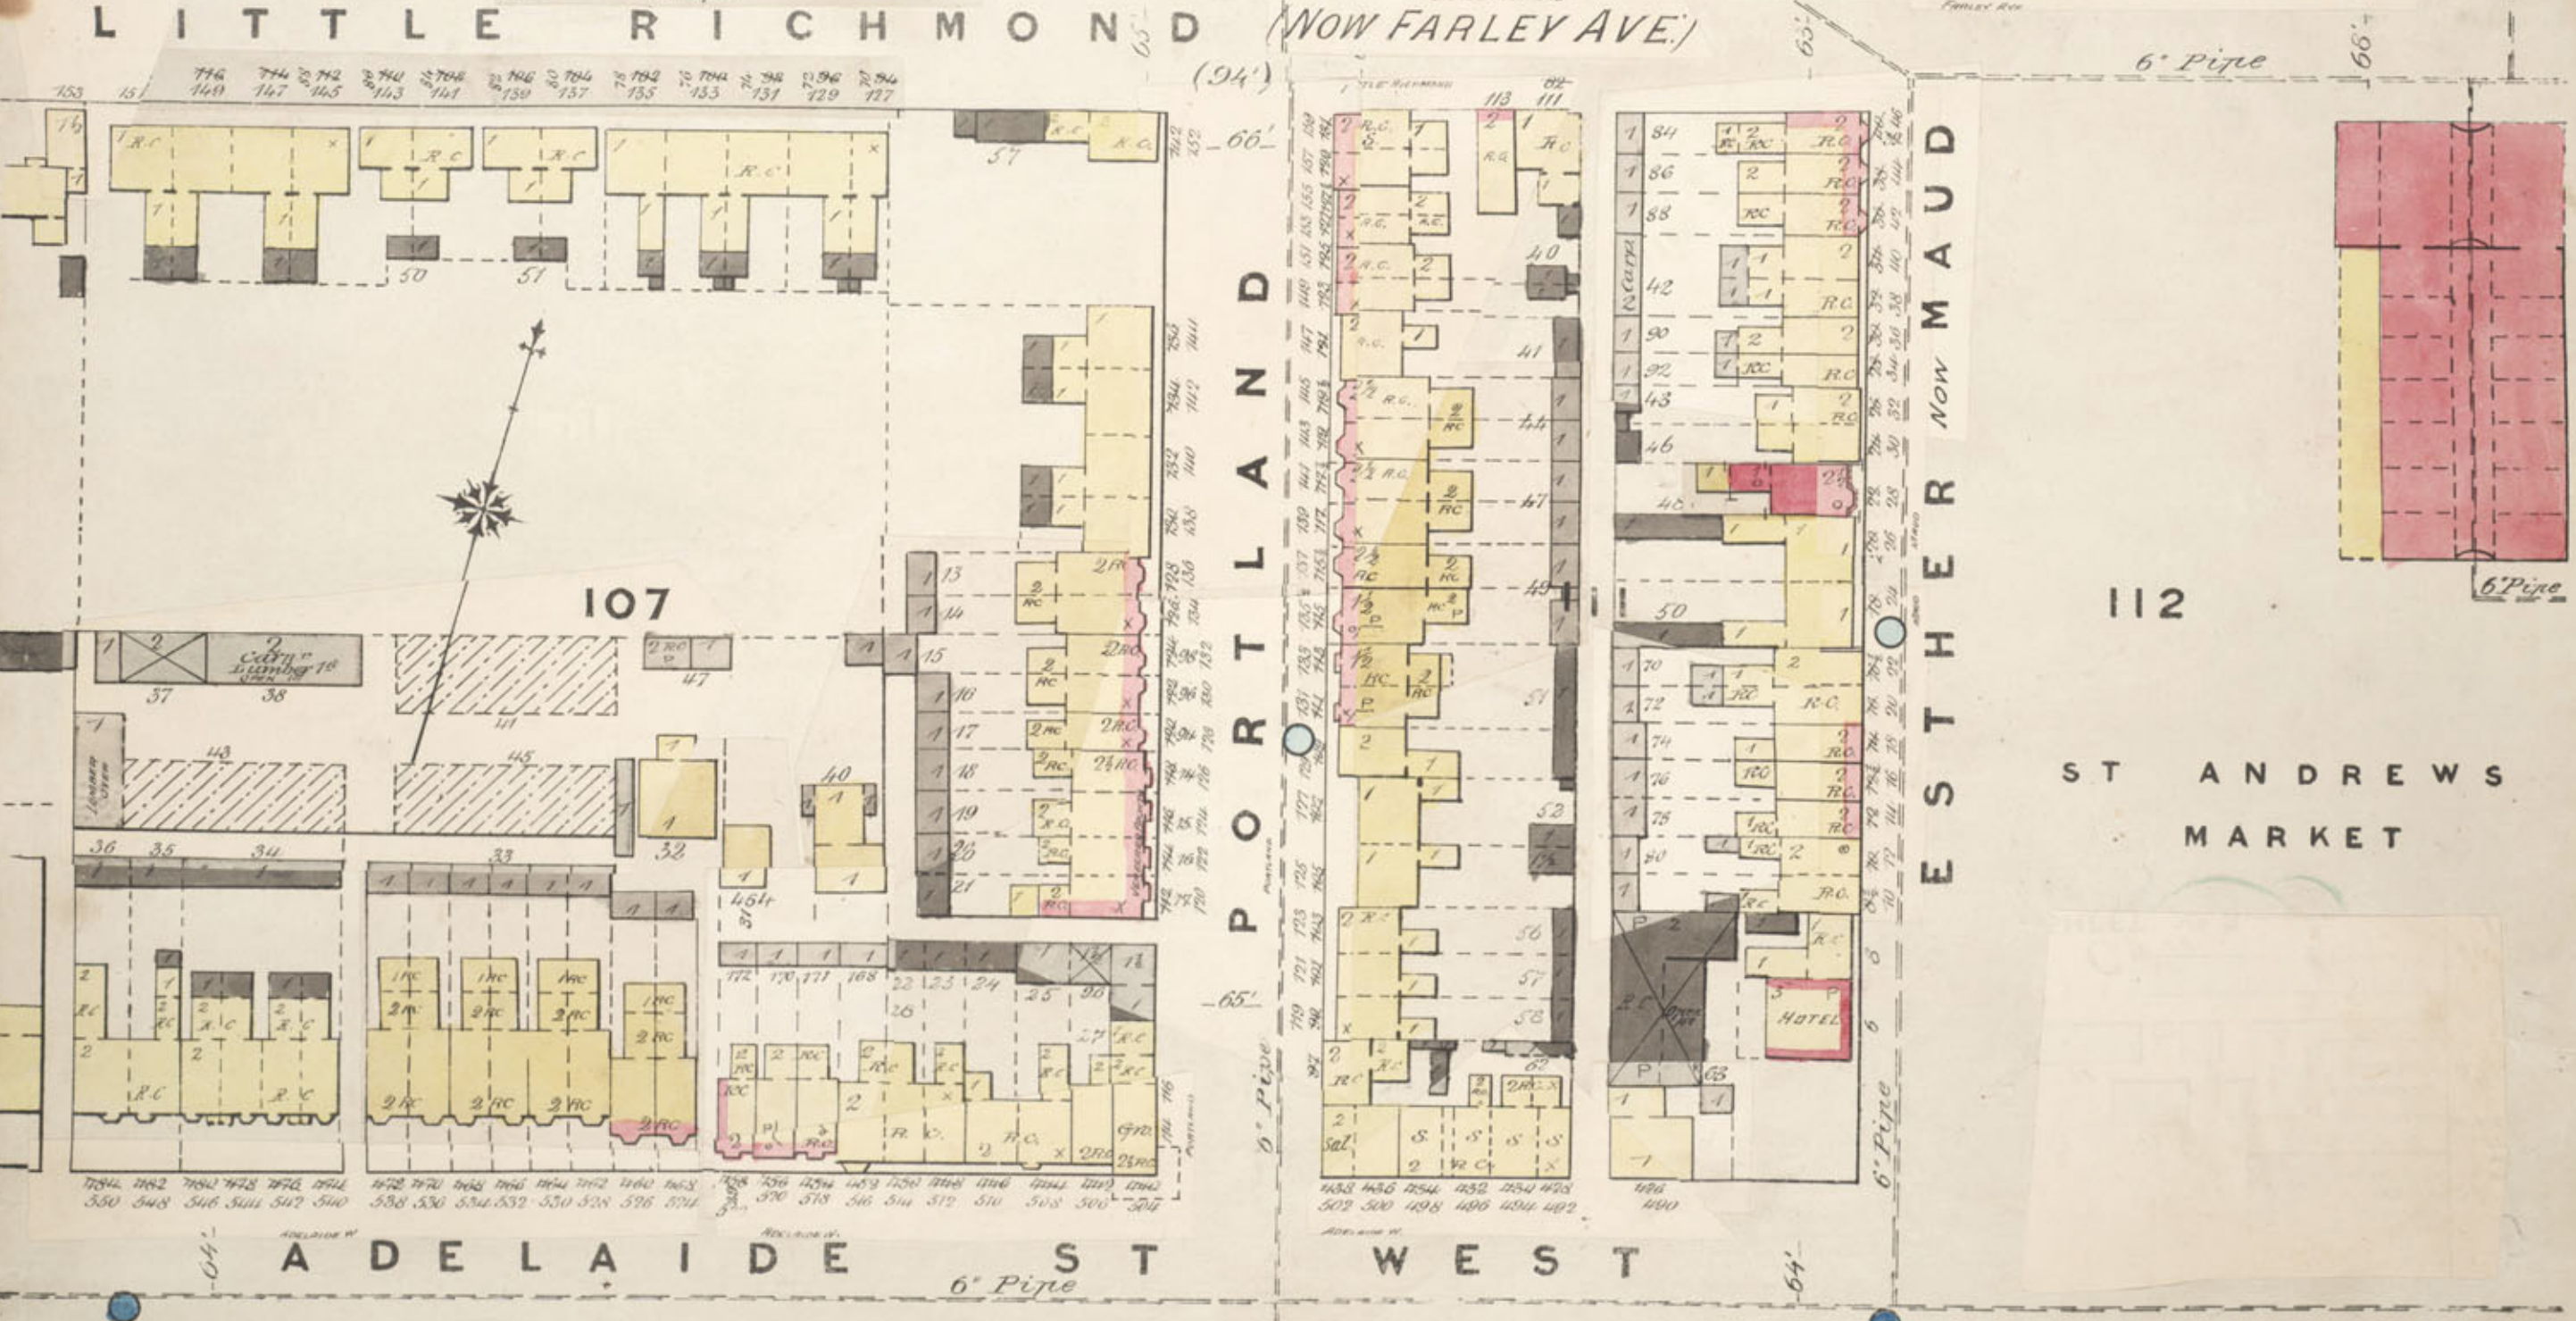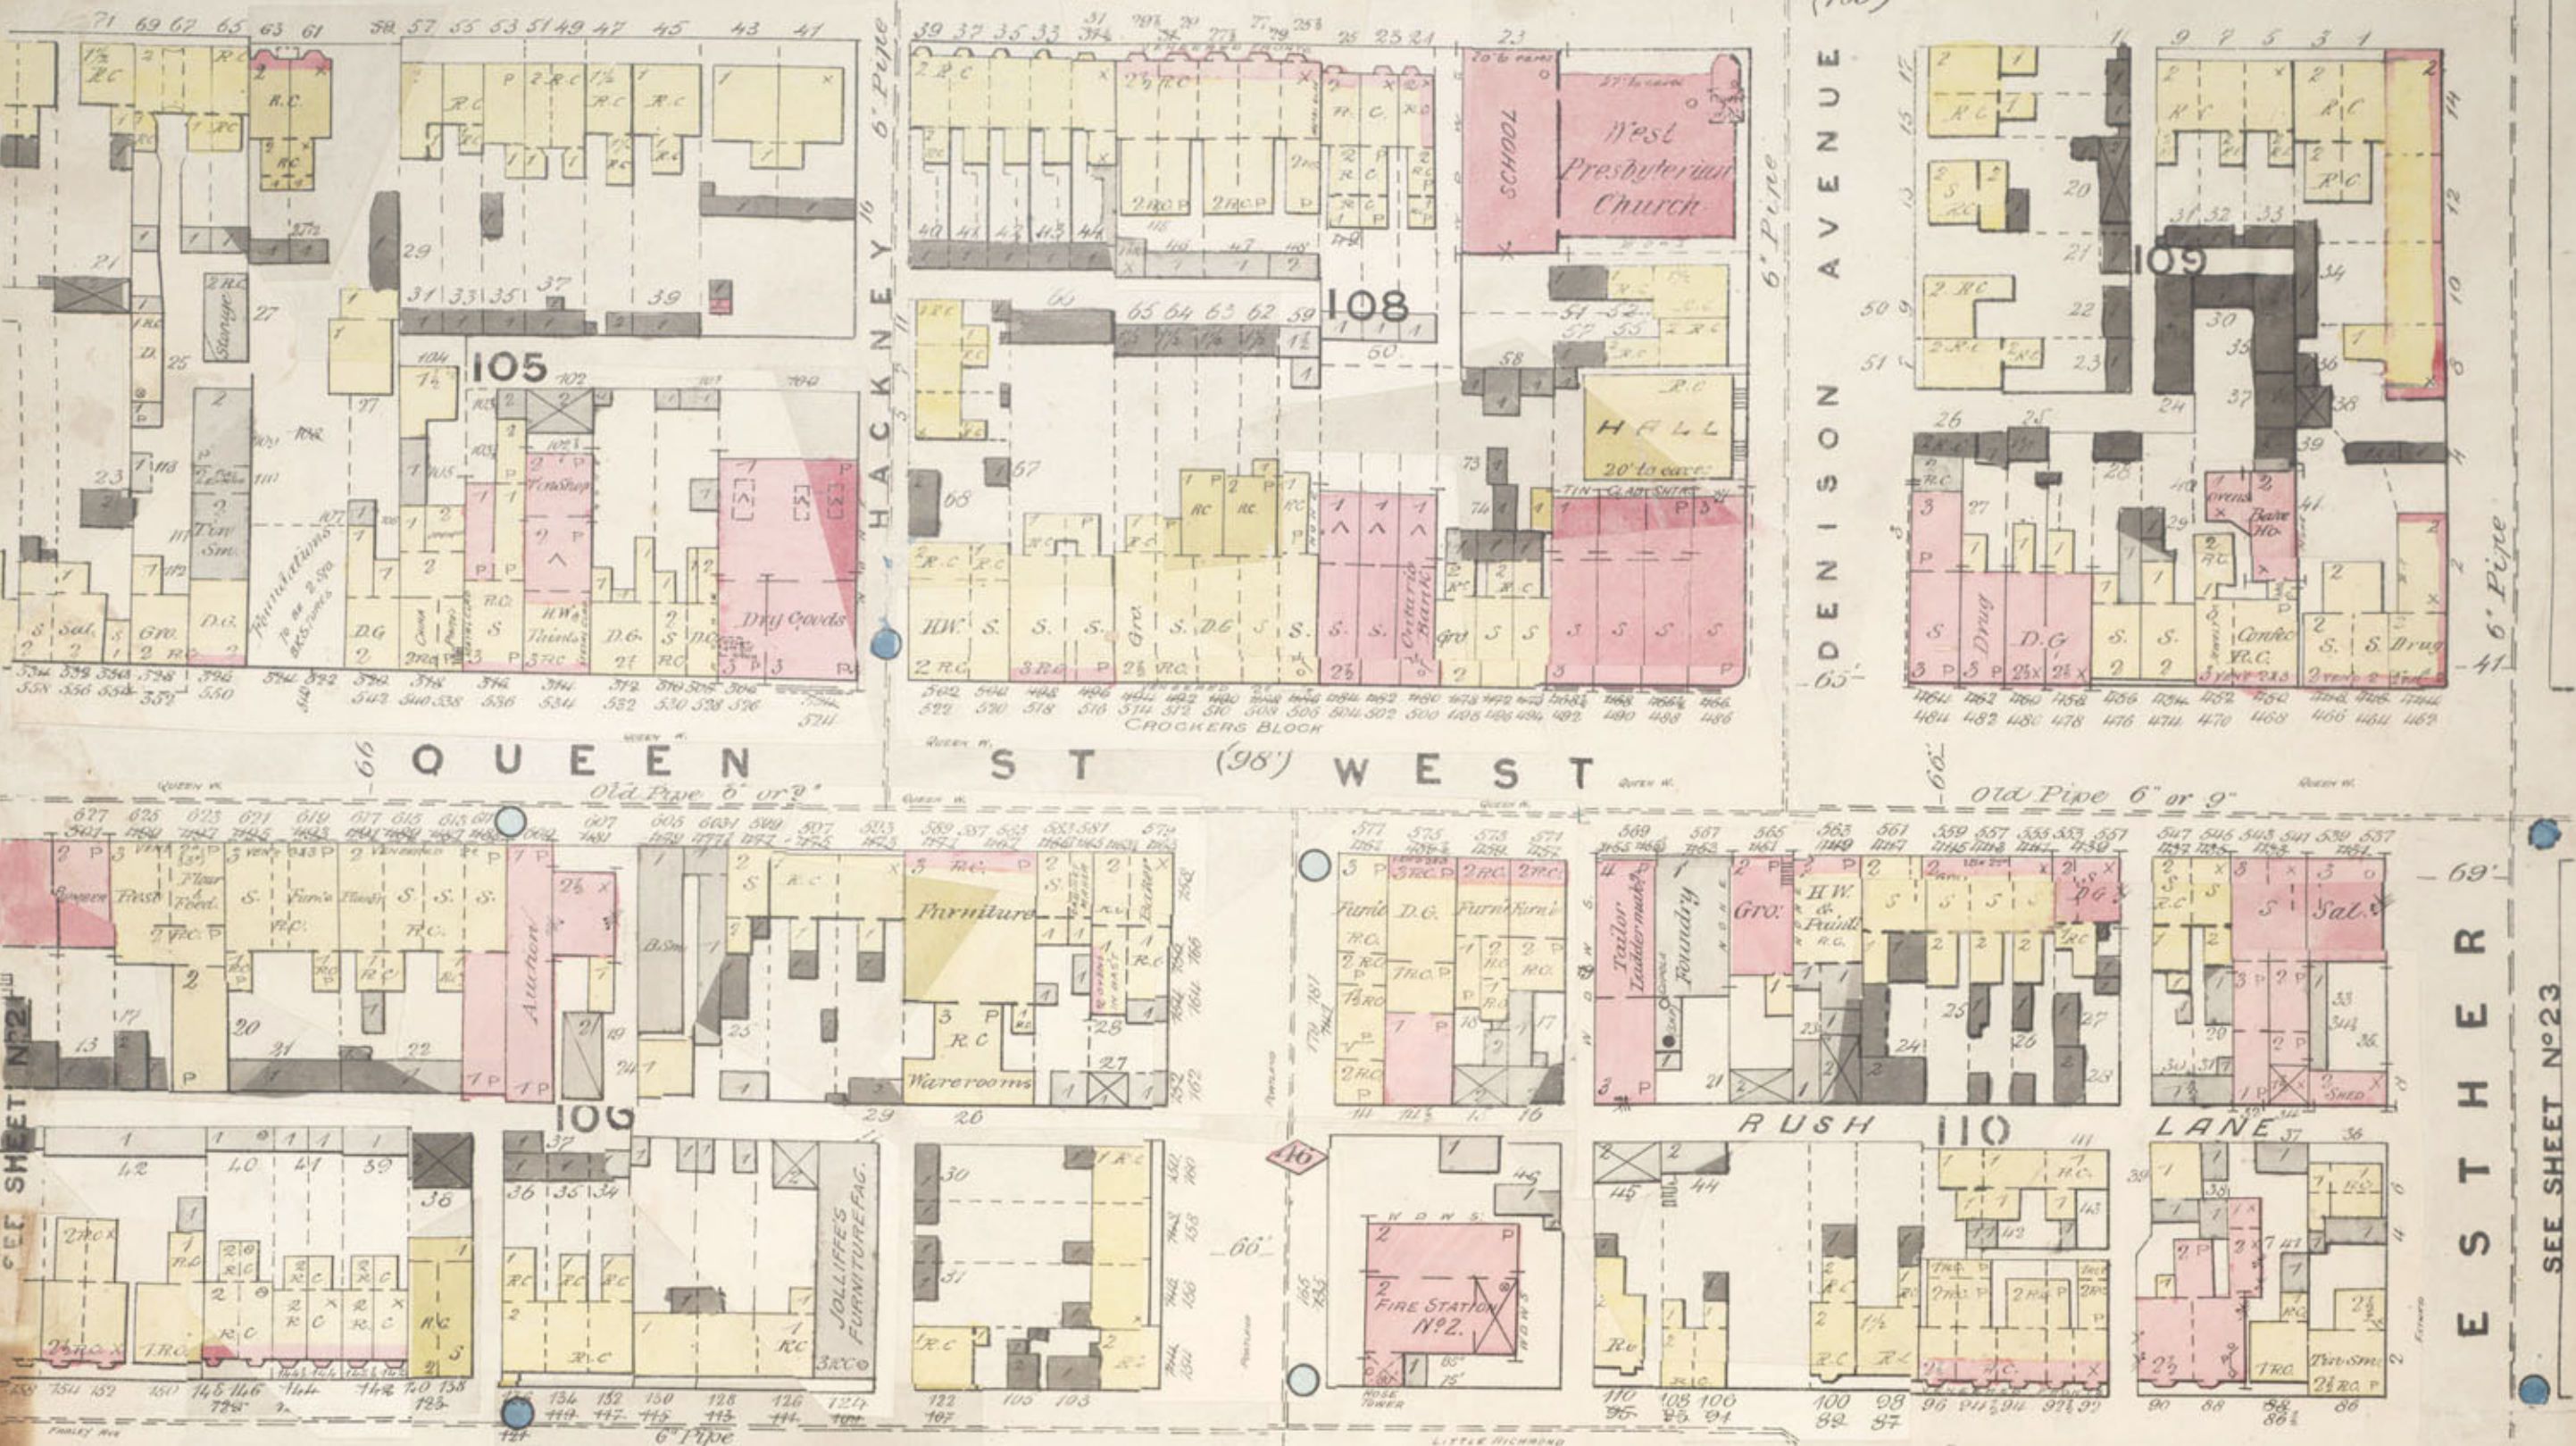

ALL THIS SHEET
IS IN
FIRE DISTRICT C

SCALE 50 FT TO ONE INCH
0 50 100 150

SEE SHEET N°22

ESTHER

112

ALL THIS SHEET
IS IN
FIRE DISTRICT C

Q U E E N S T W E S T


(94') L I T T L E R I C H M O N D 6" PIPE NOW FARLEY AVE.

C A M D E N

A D E L A I D E 65- S T W E S T

SEE SHEET N°54

SCALE 50 FT TO ONE INCH
0 50 100 150

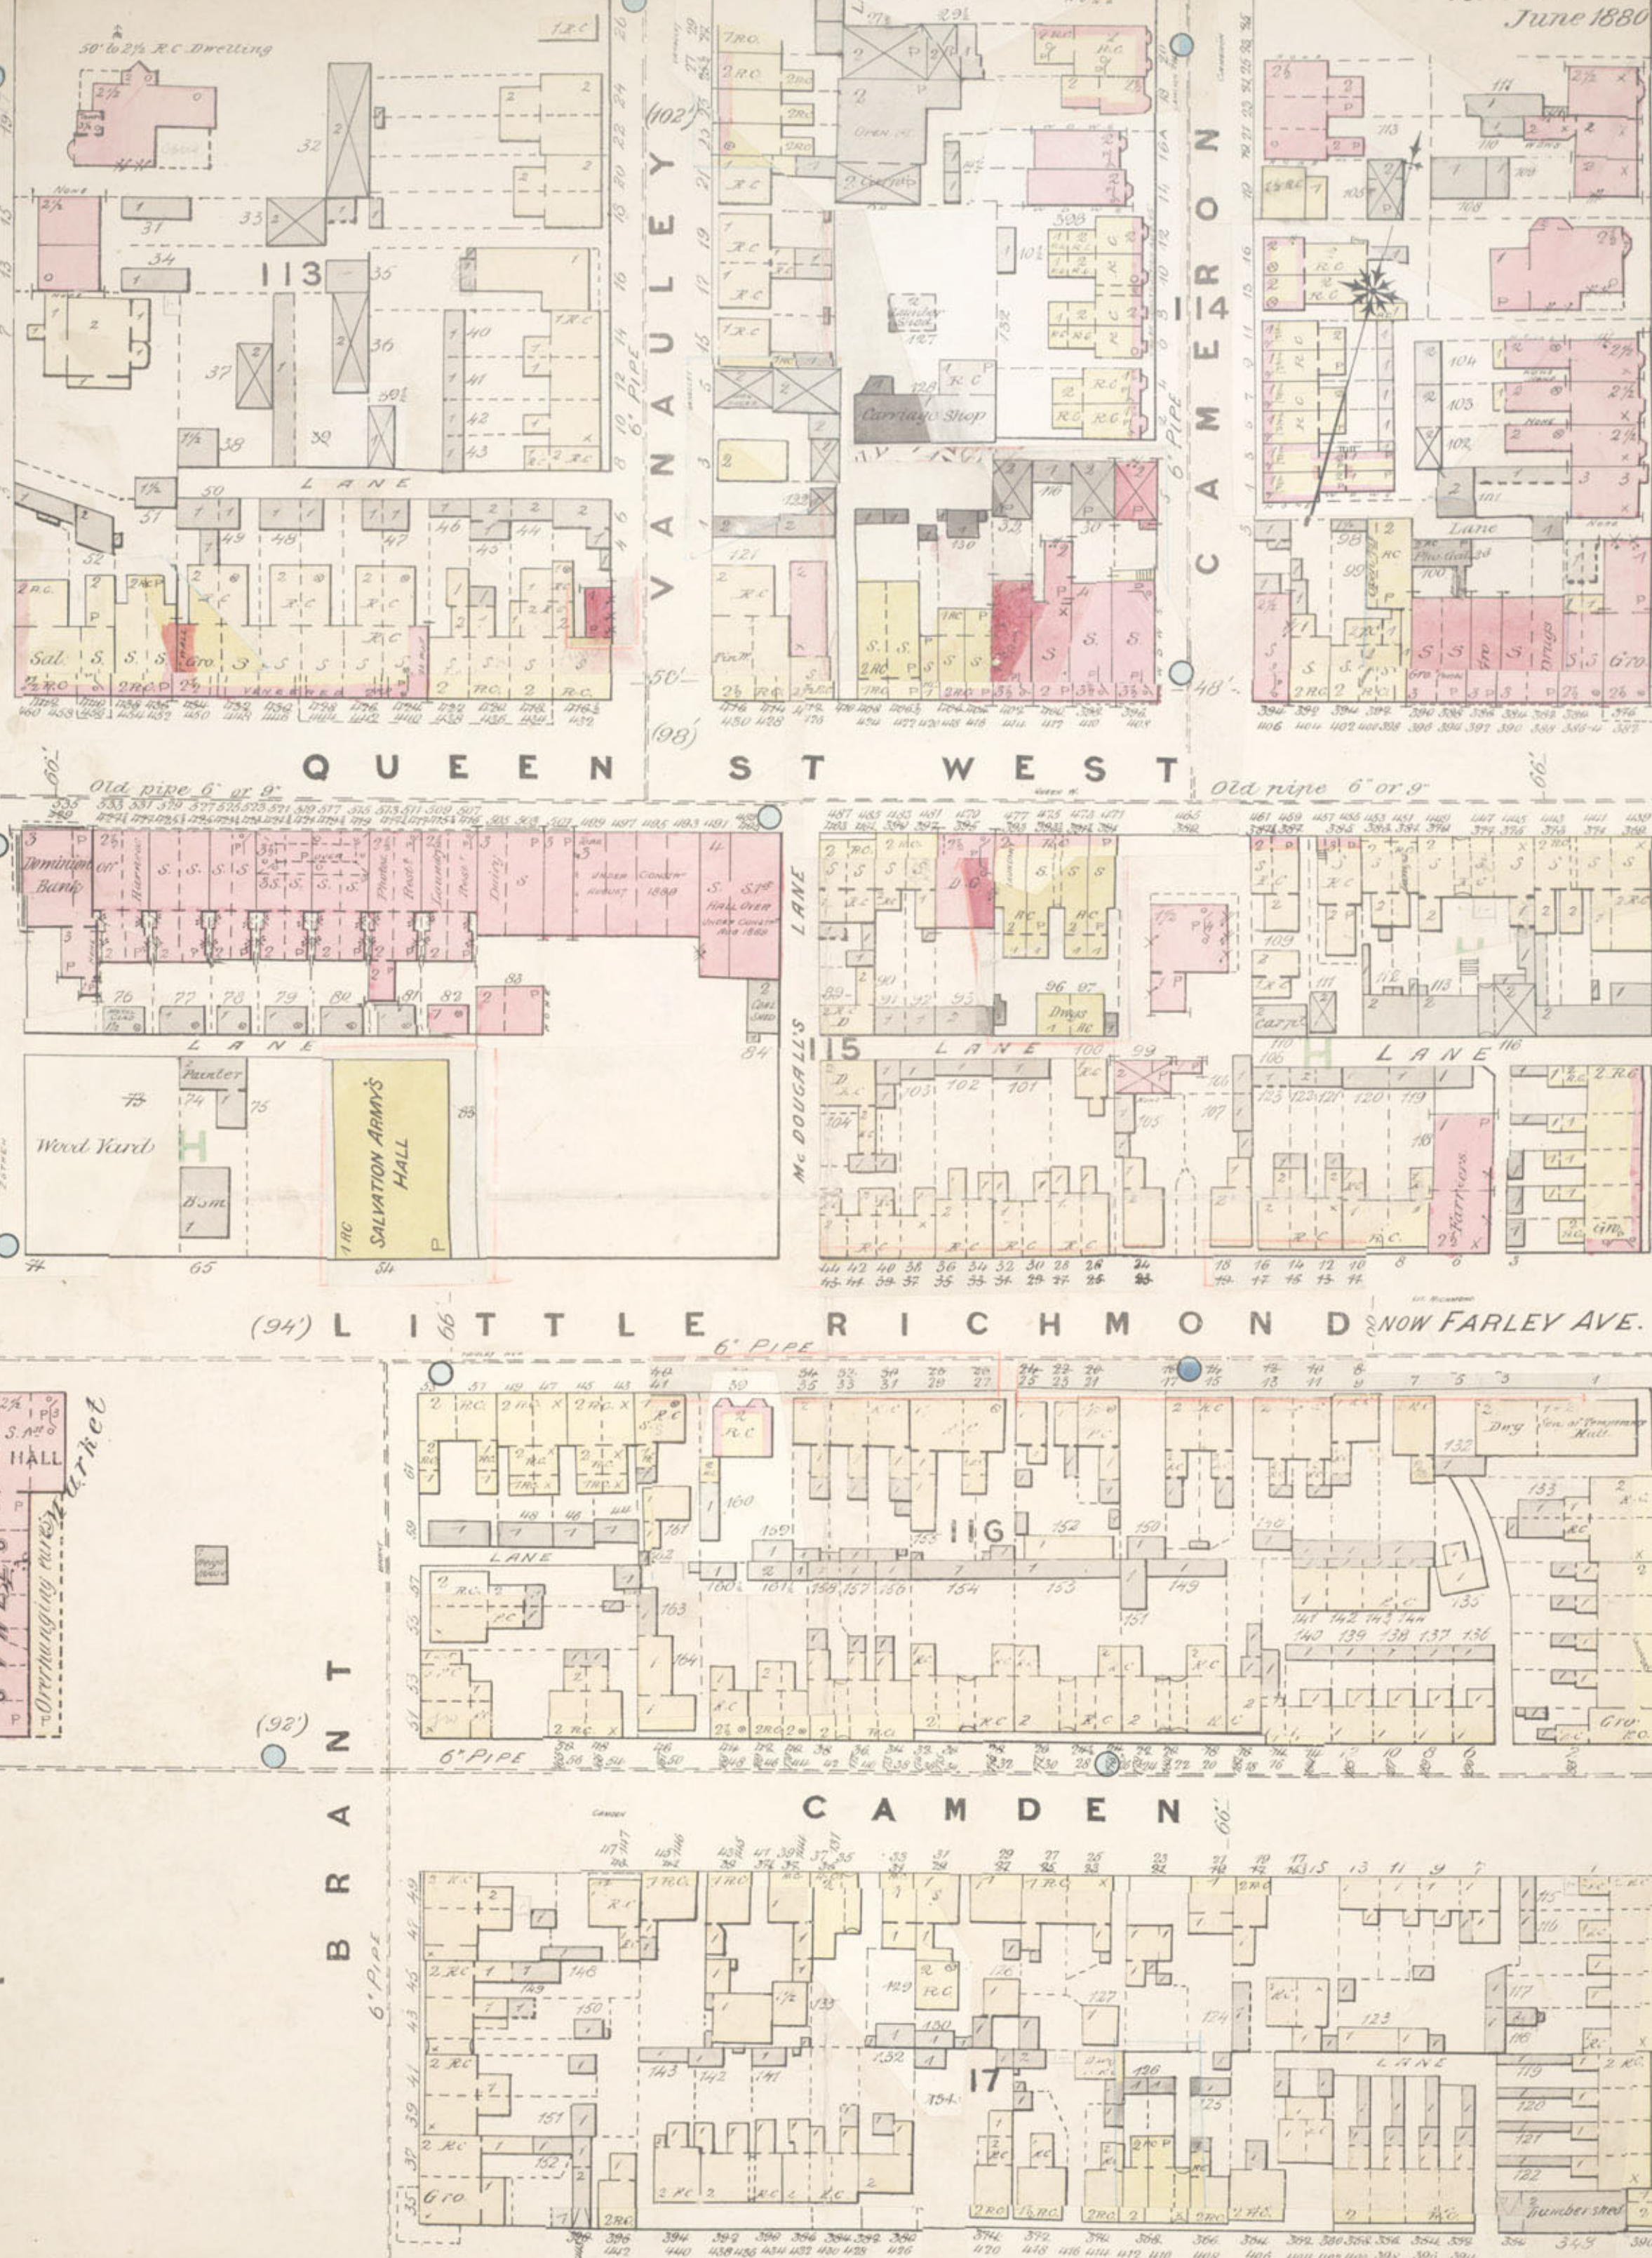

24

SPADINA AVE

132'

(93')

FIRE DISTRICT C
DISTRICT B

NOW
SPADINA AVE.


(91')

BROCK

(88')

132'

SCALE 50 FT
TO ONE INCH

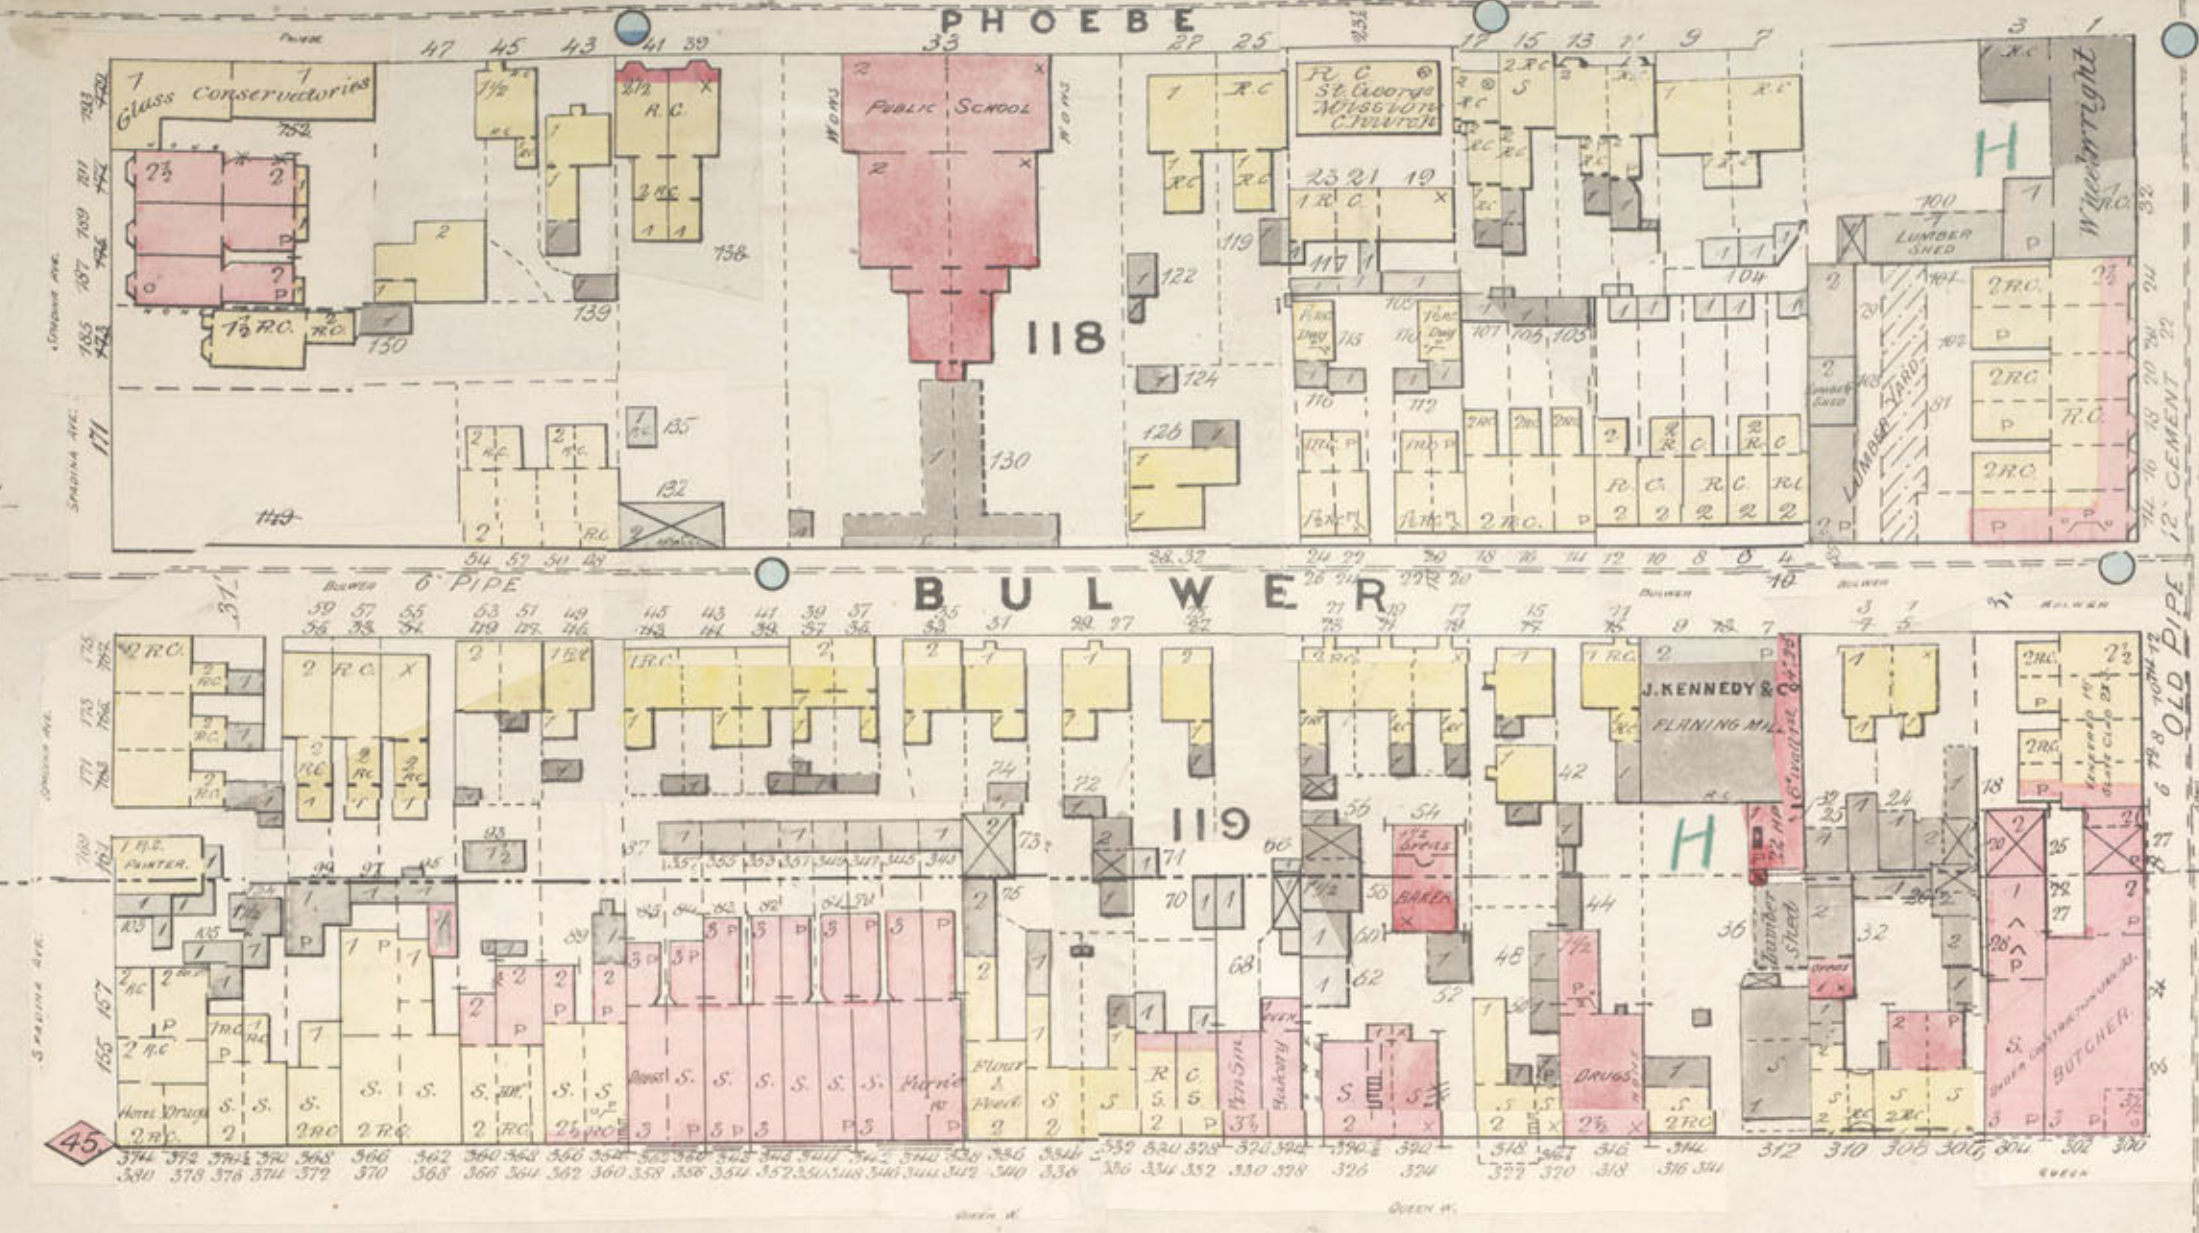

QUEEN ST WEST

TORONTO
June 1890


HOSS

DIST. C
DIST. B

102'



DRUMMOND PLACE

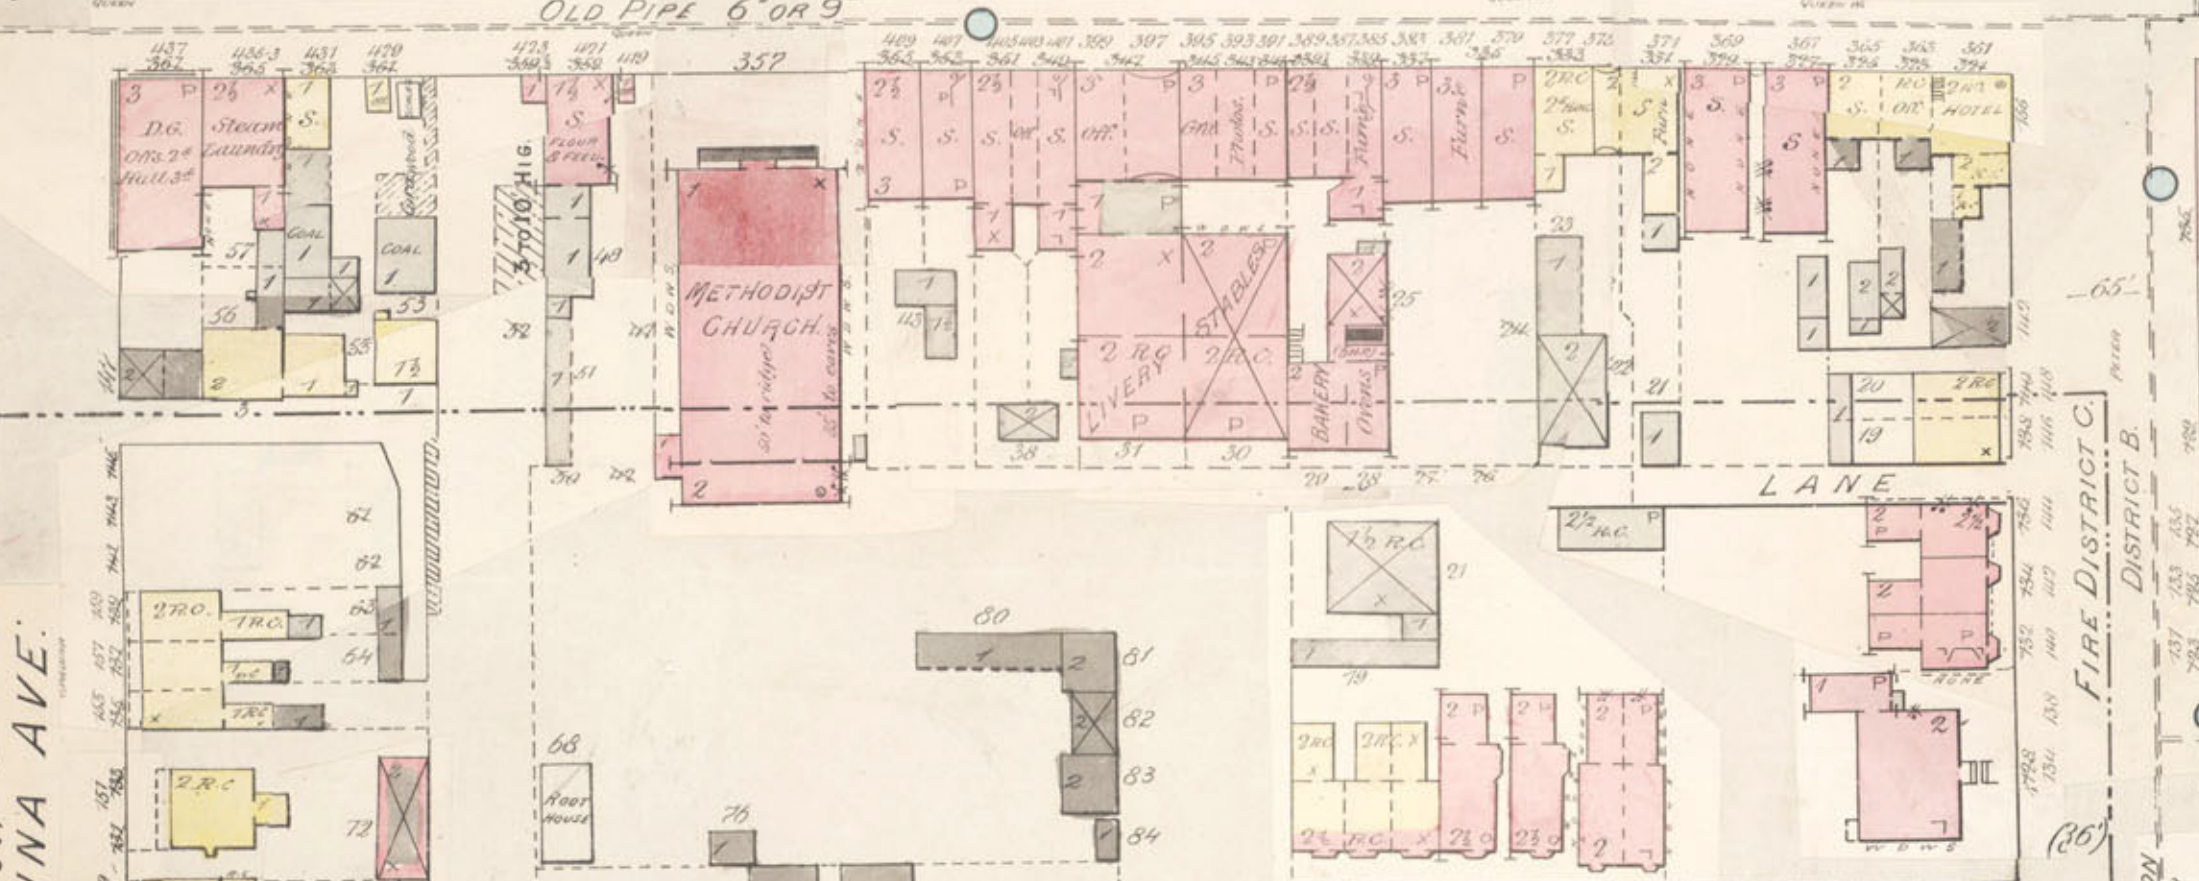


CATHERINE

FIRE DISTRICT C
DISTRICT B


6" PIPE

61

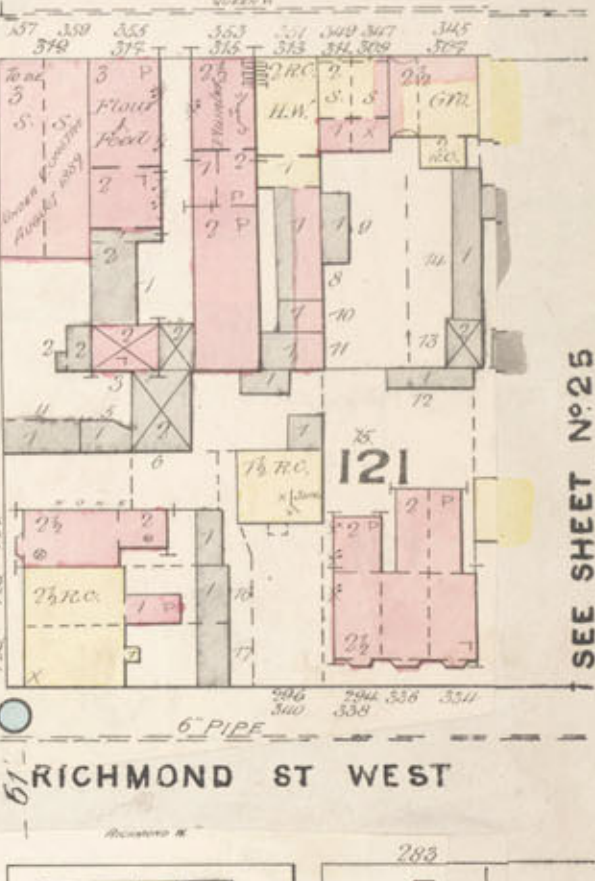

RICHMOND ST WEST

SEE SHEET No 25

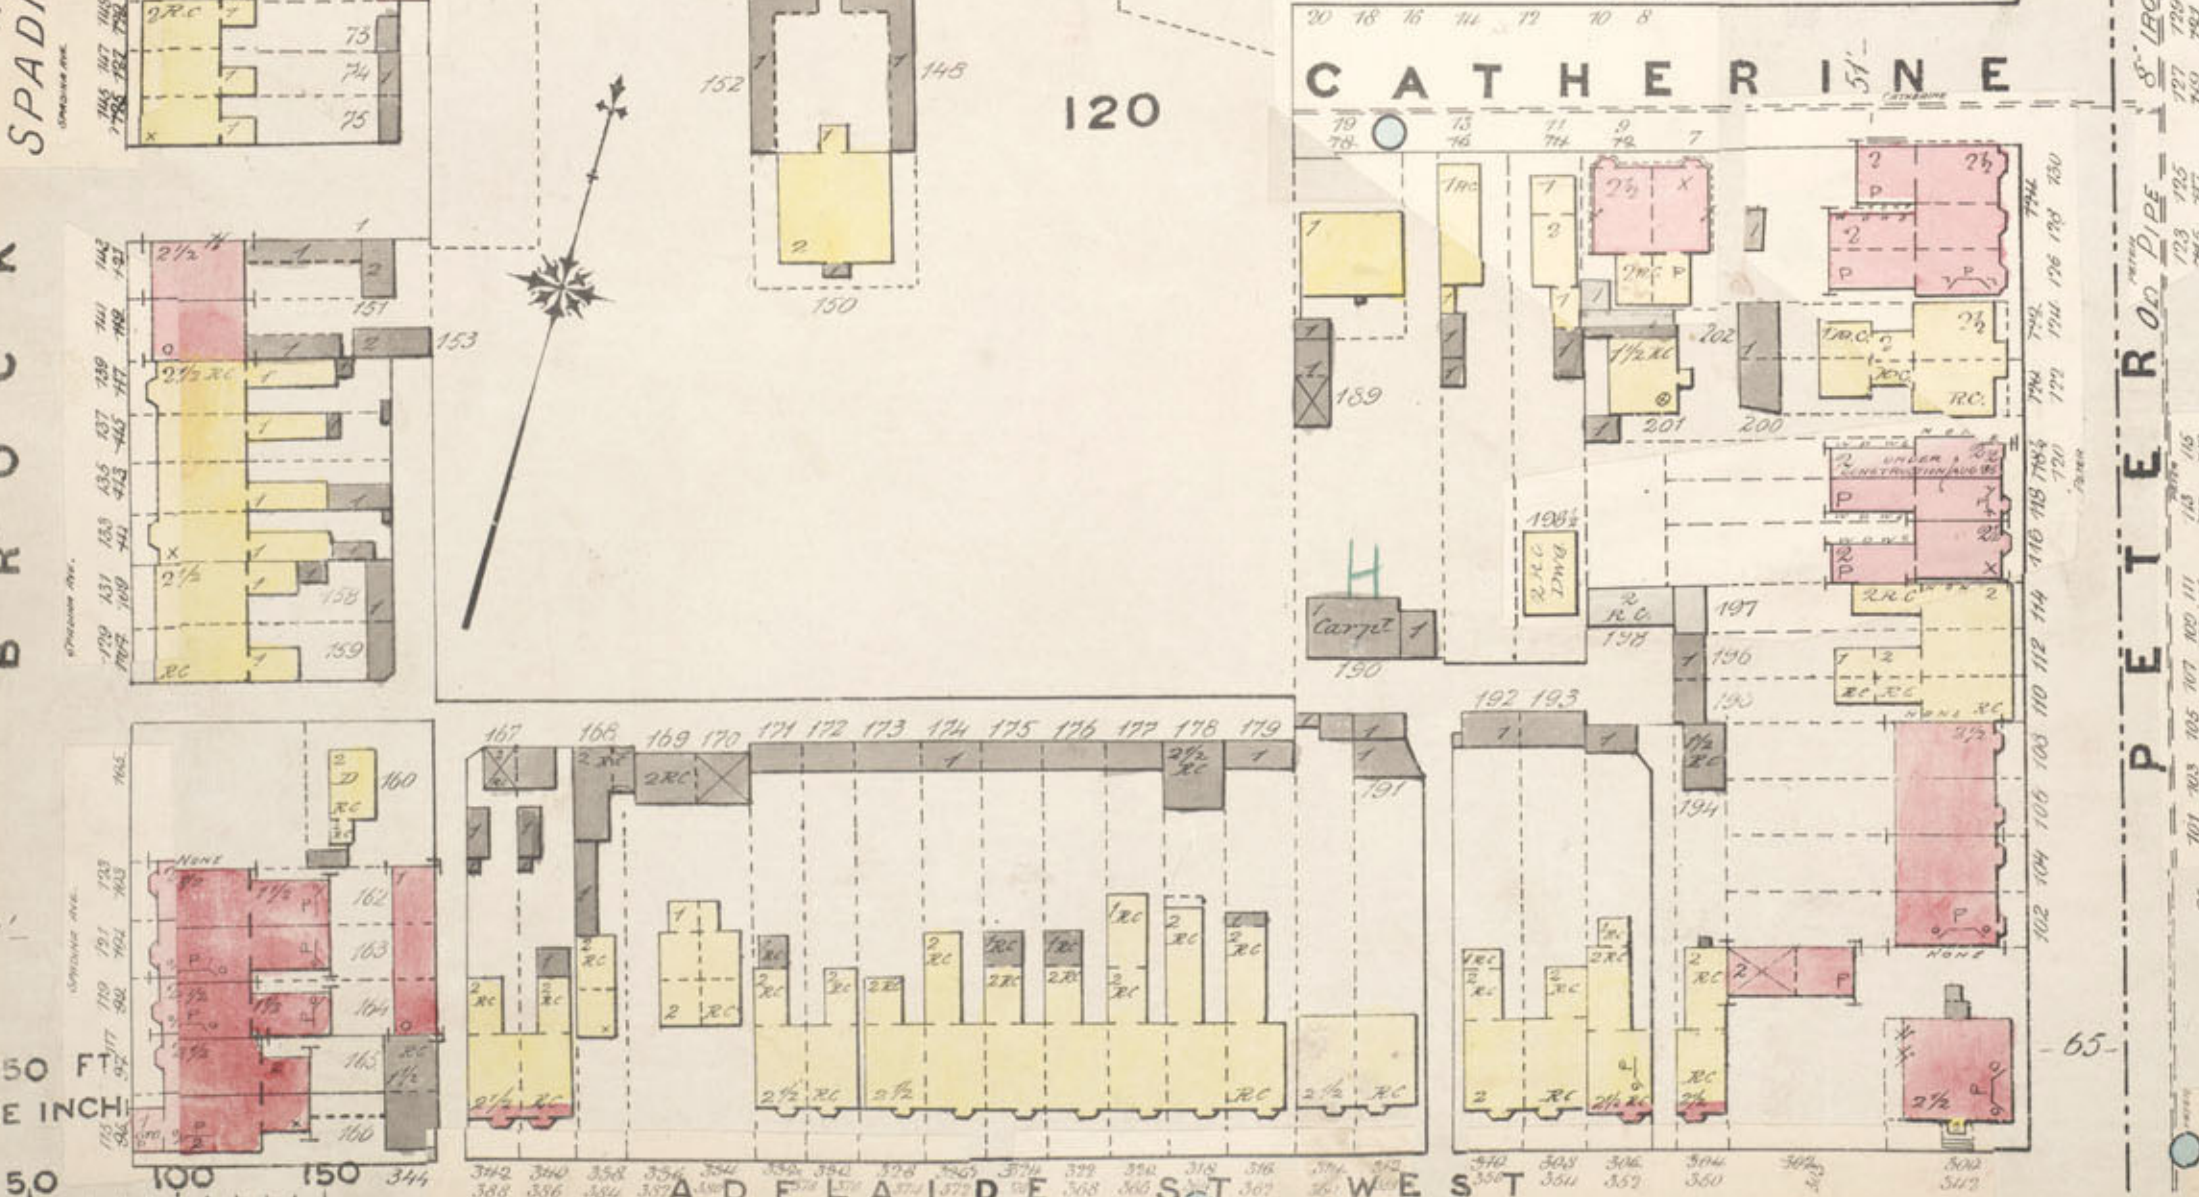


ADELAIDE ST WEST

PETERBORO PIPE

8" LEAD

120


65'

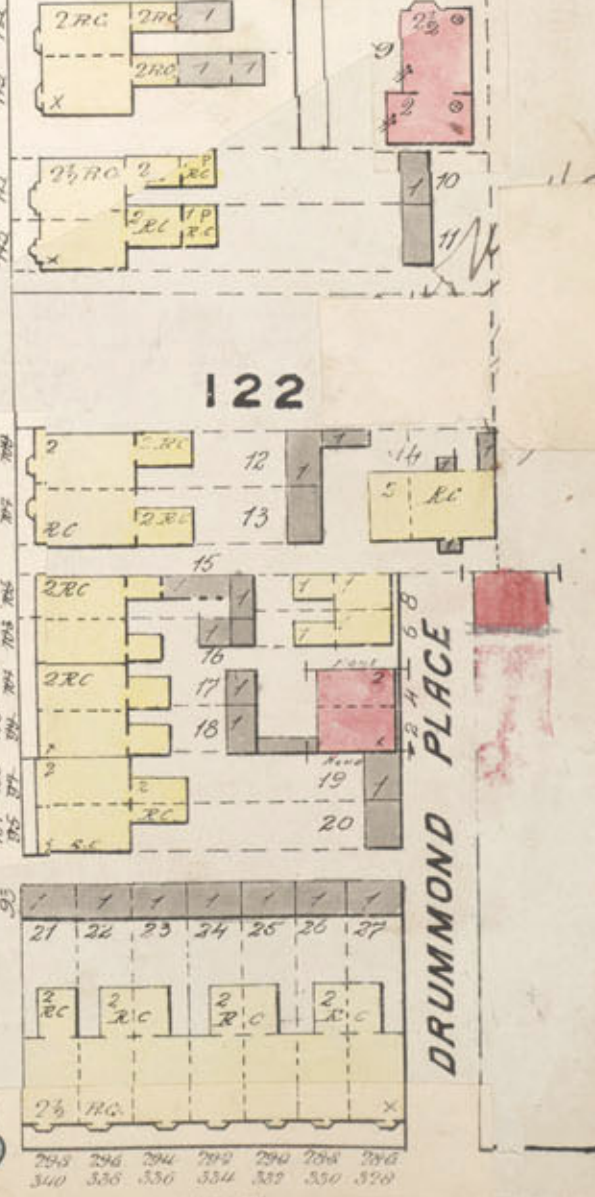


Heat, Steam, & Water in Office
11th & 12th Sts. Light, Gas, Coal
Oil in 4th St. No. 100

CHEMICAL WORKS

Elliot & Co. office
Storage & Co.
Colour Shop
Paint Mill
Oil Mill
Storage

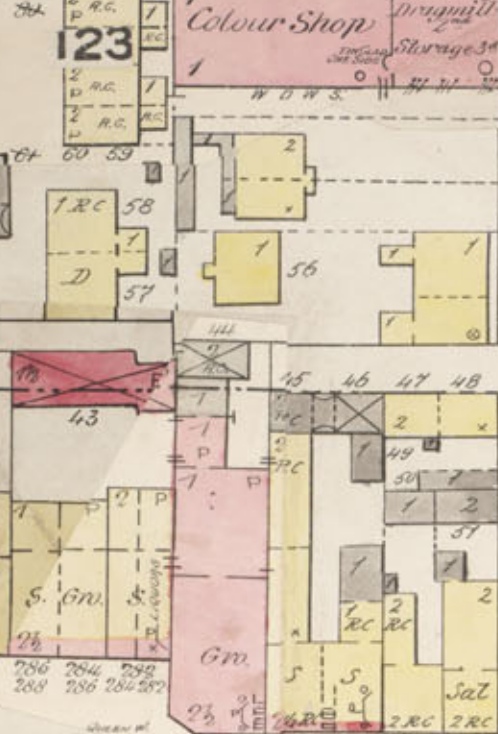

BEVERLEY 6" PIPE

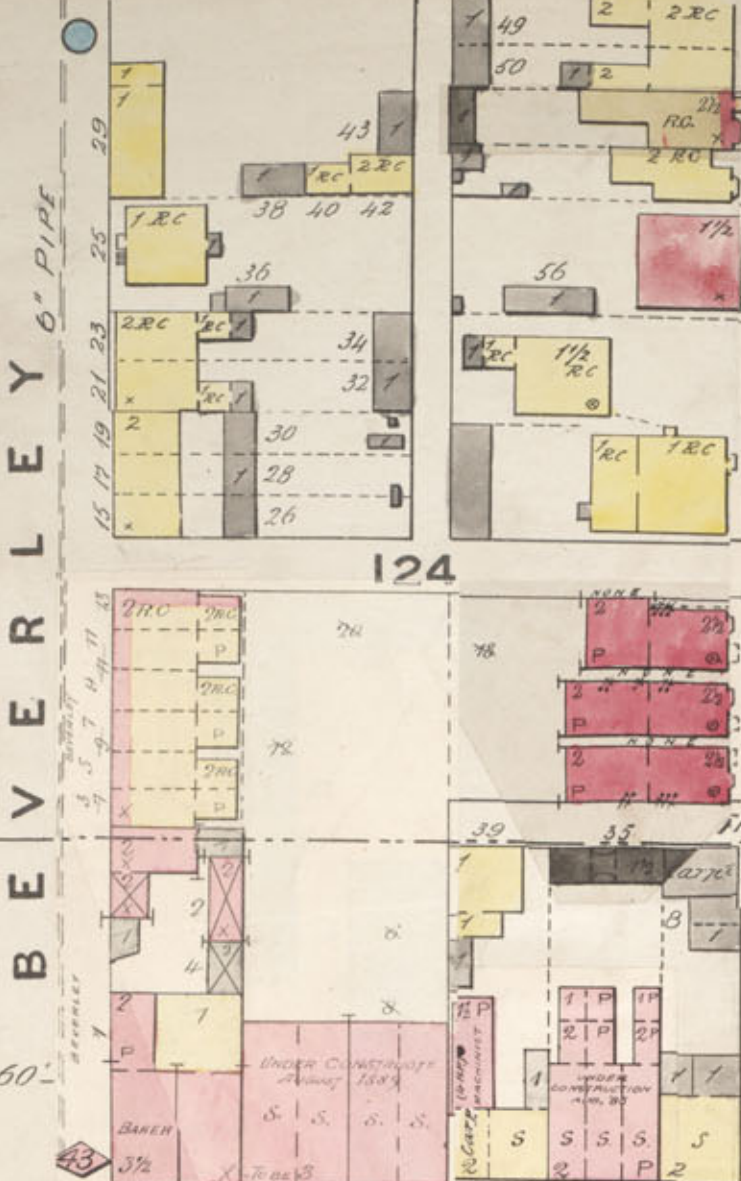

QUEEN

ST PATRICK SQ

ST PATRICK SQ

TORONTO
June 1880

SCALE 50 FT TO ONE INCH
0 50 100 150

RENEW 6" PIPE

(87')

ST WEST

(87')

ST WEST

ST WEST

SEE SHEET No 24

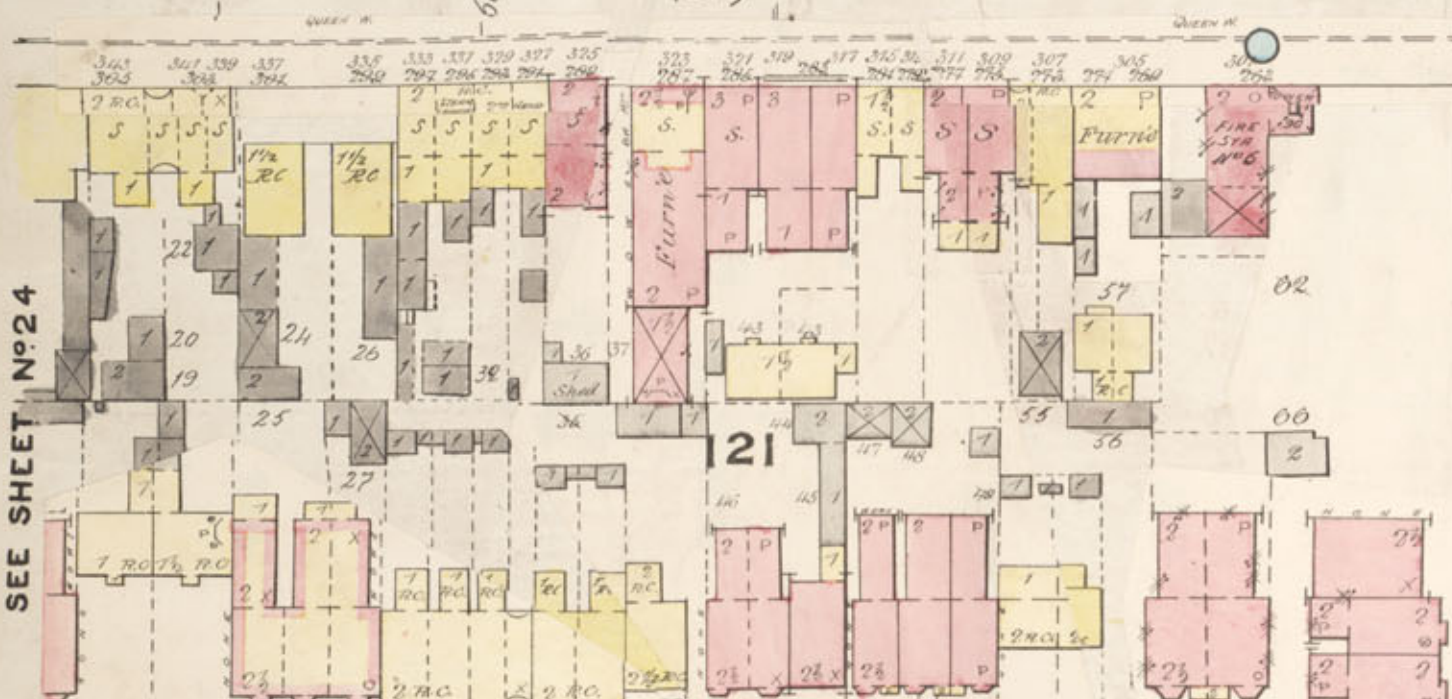

QUEEN

ST WEST

ST WEST

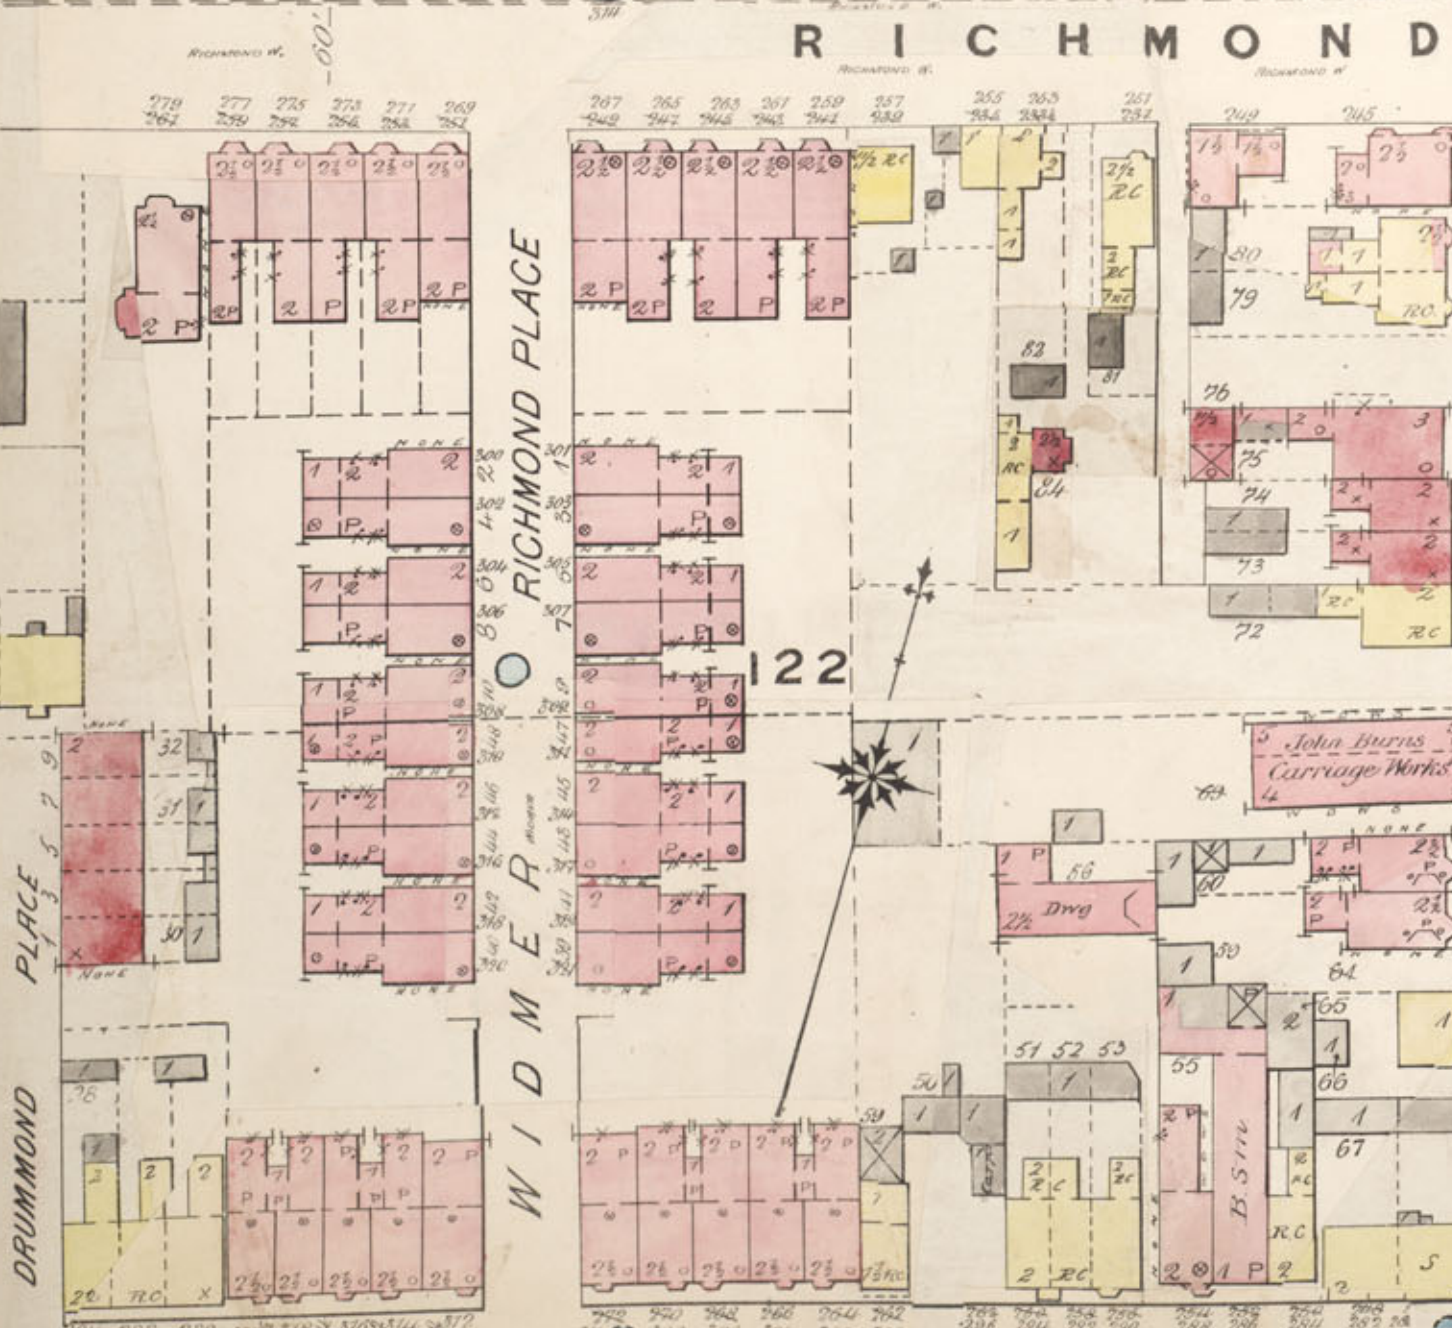

RICHMOND

ST WEST

ST WEST

(84')

ST WEST

ST WEST

(83')

ST WEST

ST WEST

ST WEST

ST WEST

ST WEST

ST WEST

ST WEST

ST WEST

ST WEST

ST WEST

ST WEST

</

MC CAUL (FORMERLY RENFREW)

6" PIPE
L I A M
6" PIPE

S I M C O E
6" PIPE

C O L L E C E A

U N I V E R S I T Y
24" PIPE
6" PIPE



131


132

133

134


ANDERSON LANE

QUEEN ST WEST

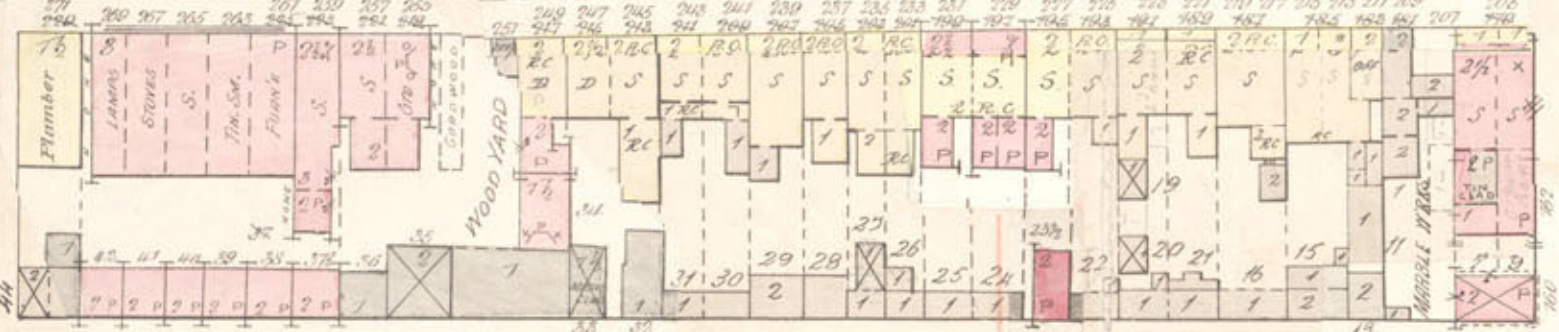


134

RICHMOND ST WEST

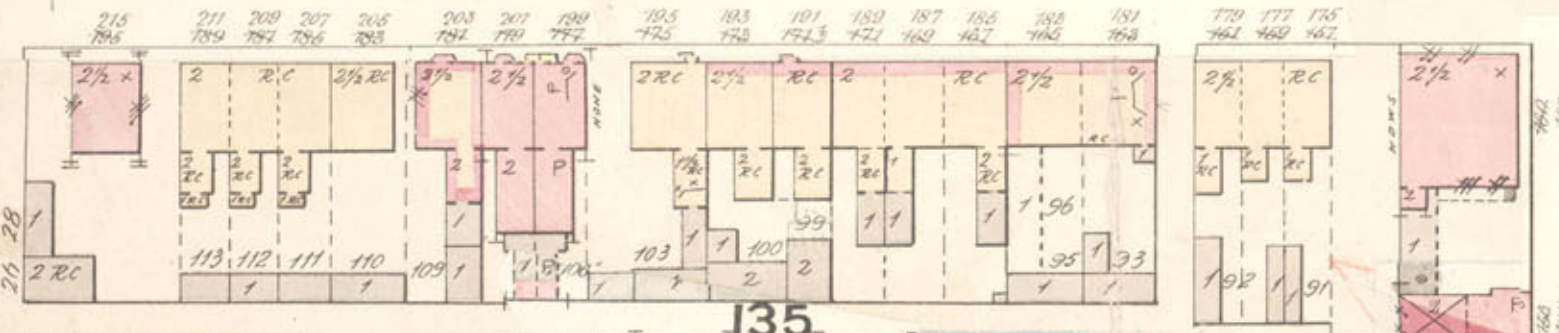

135


NELSON ST WEST

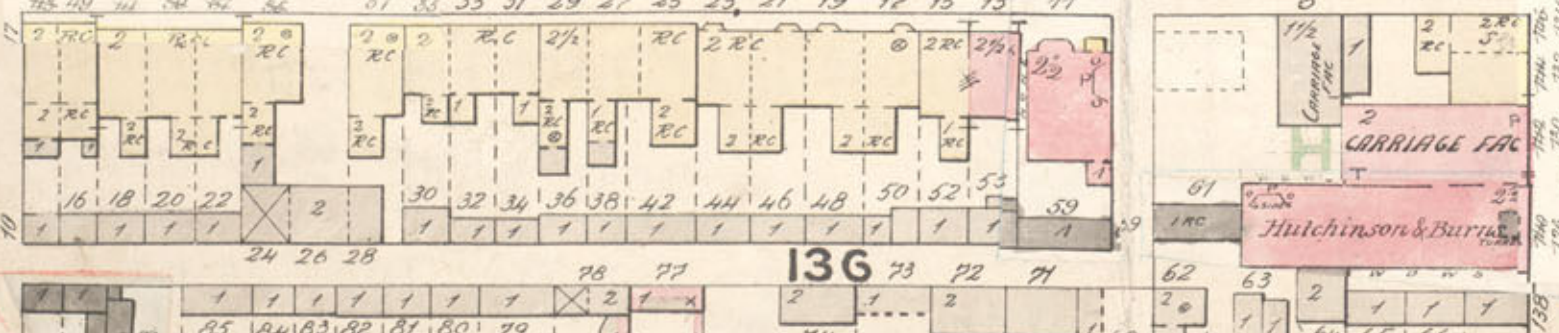

136


ADELAIDE ST WEST

FIRE DISTRICT B
DISTRICT A
OLD PIPE 6" OR 9"

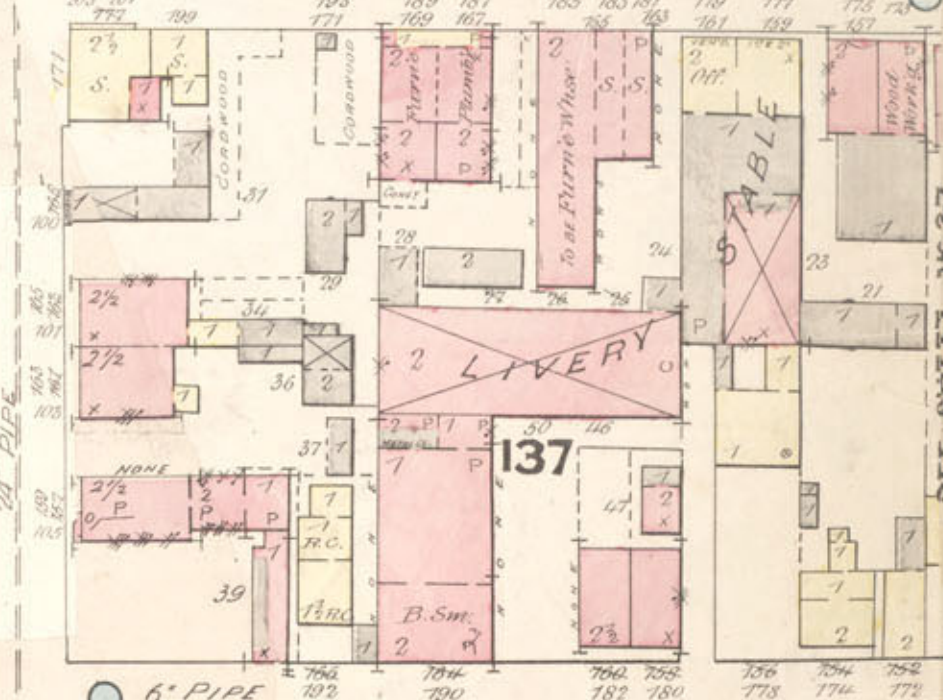


137


RICHMOND ST WEST

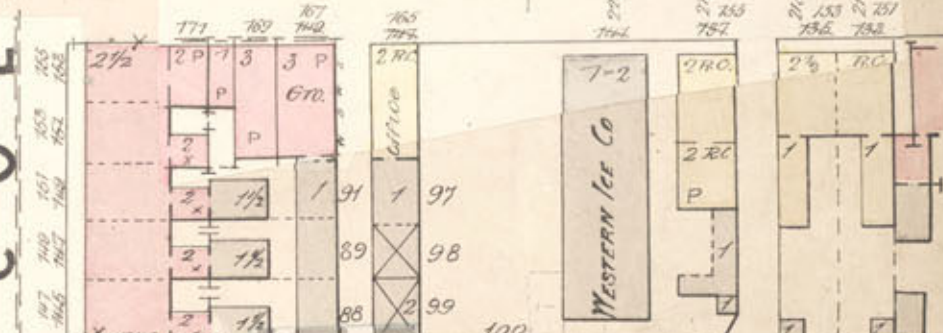

138

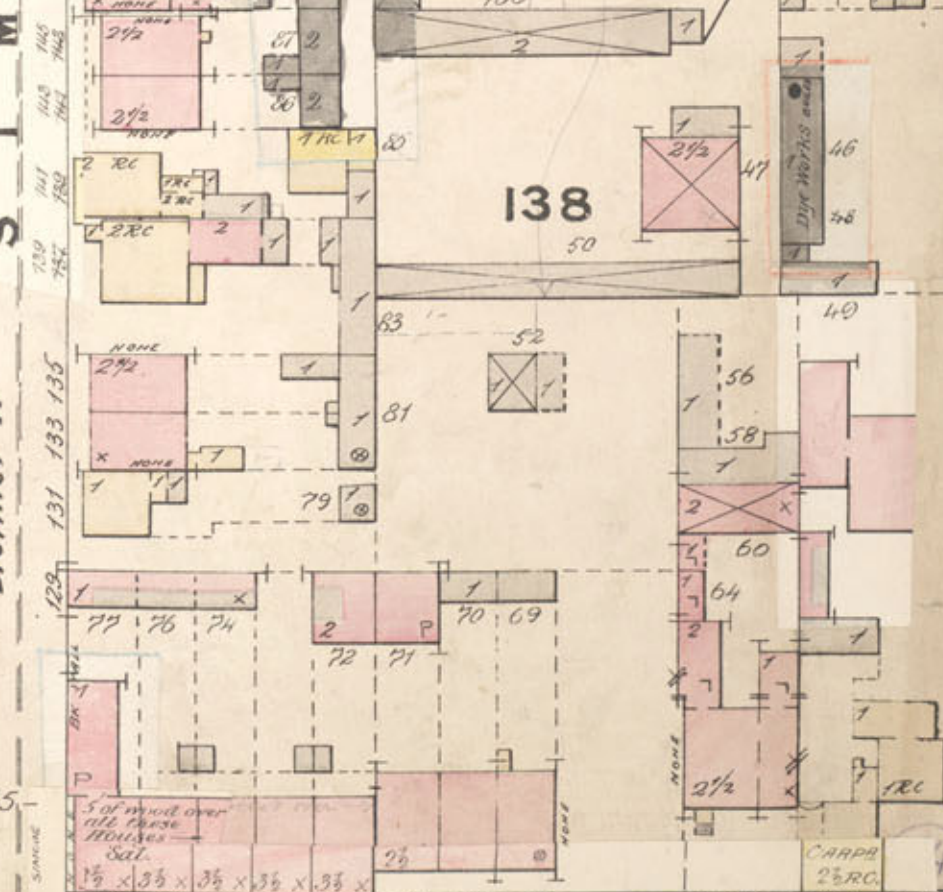

SCALE 50 FT TO ONE INCH
SEE SHEET N° 12

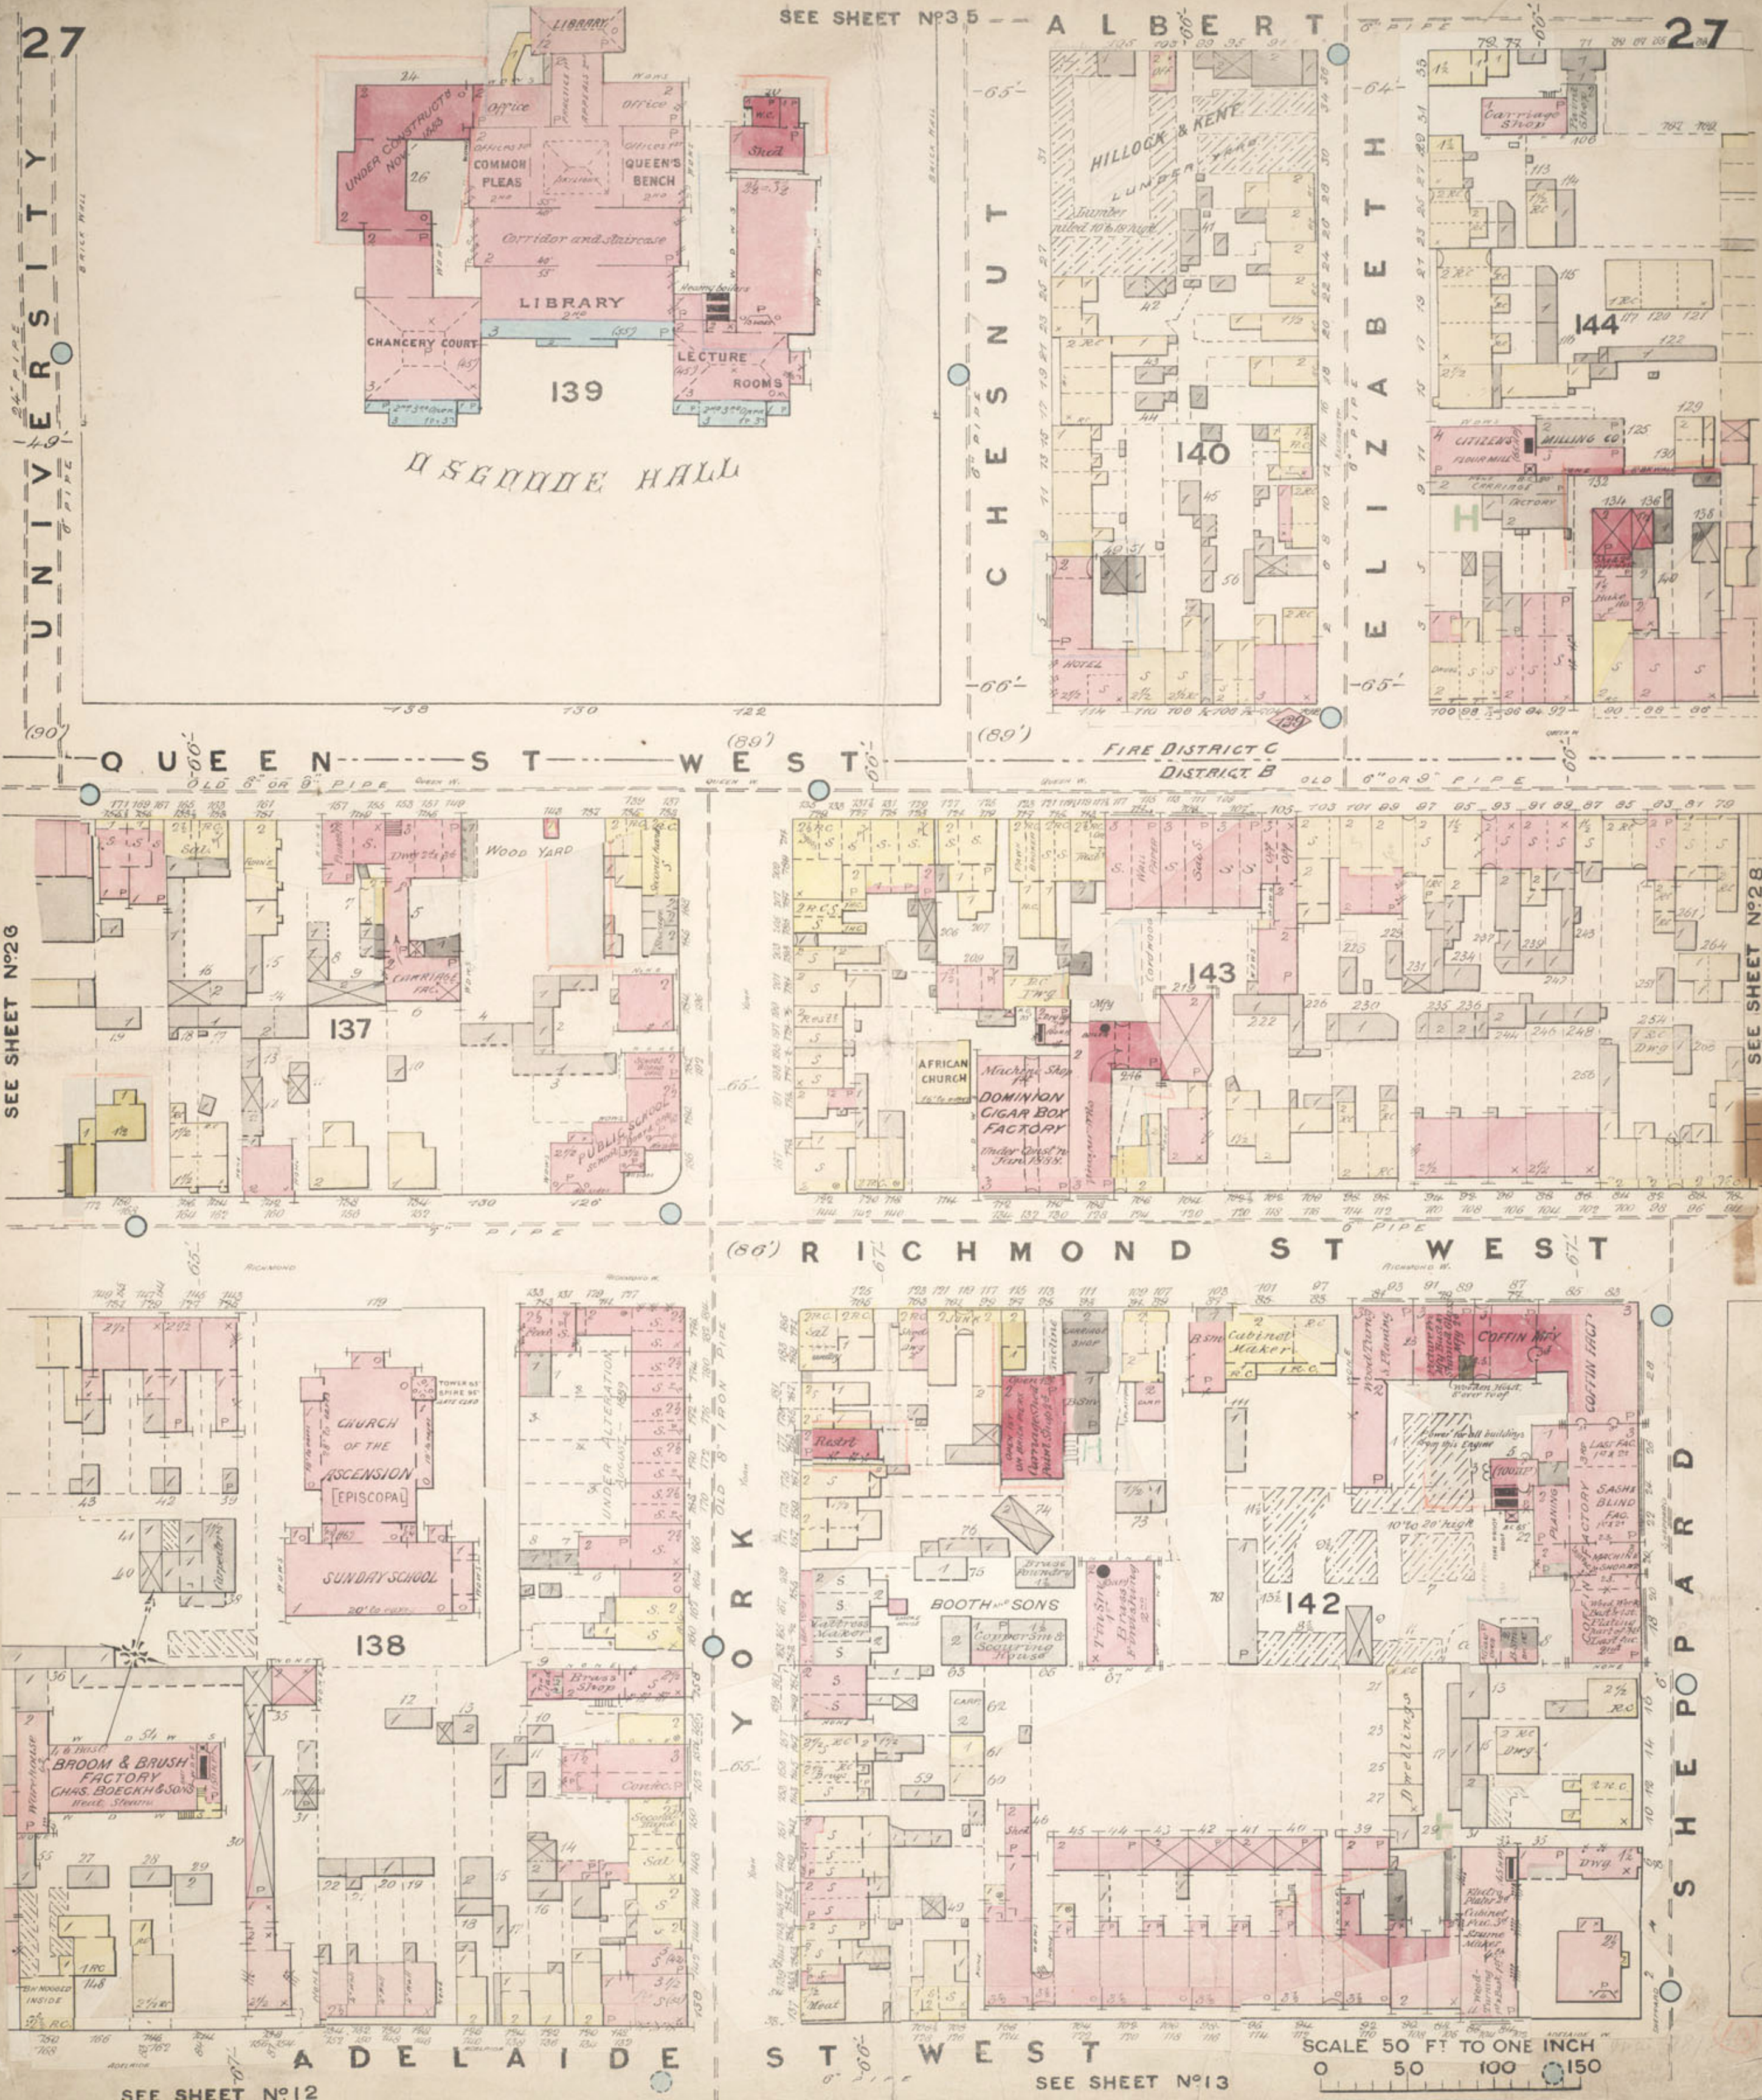




27
UNIVERSITY

SEE SHEET N°35




ALBERT


27


QUEEN ST WEST

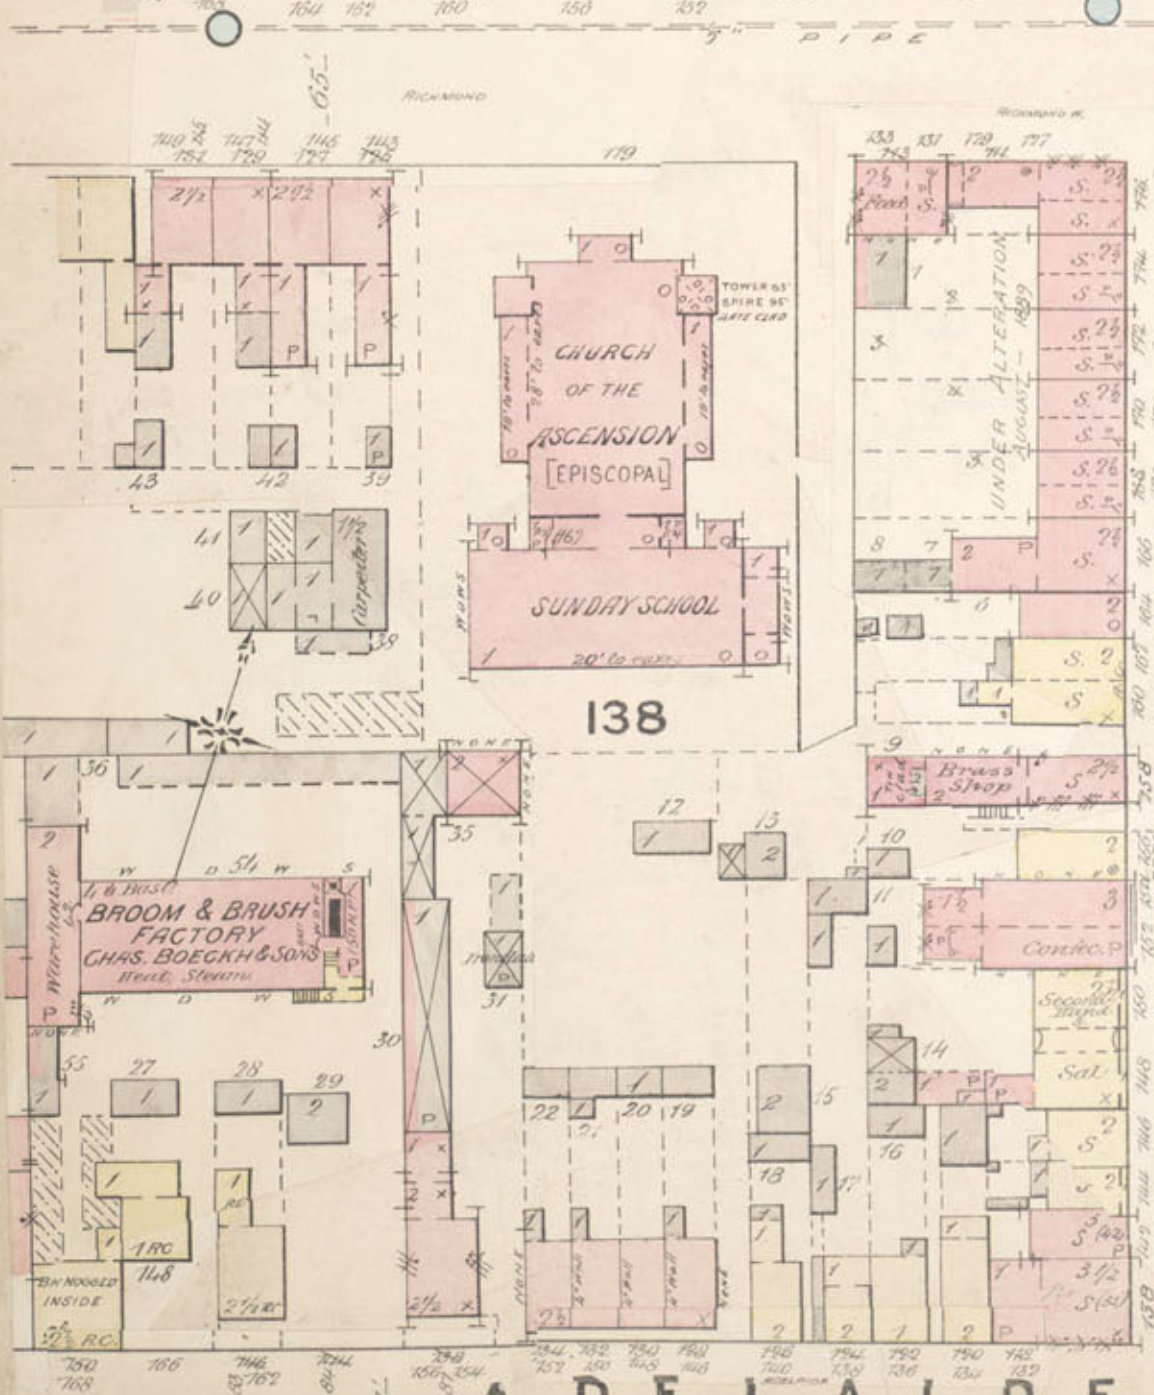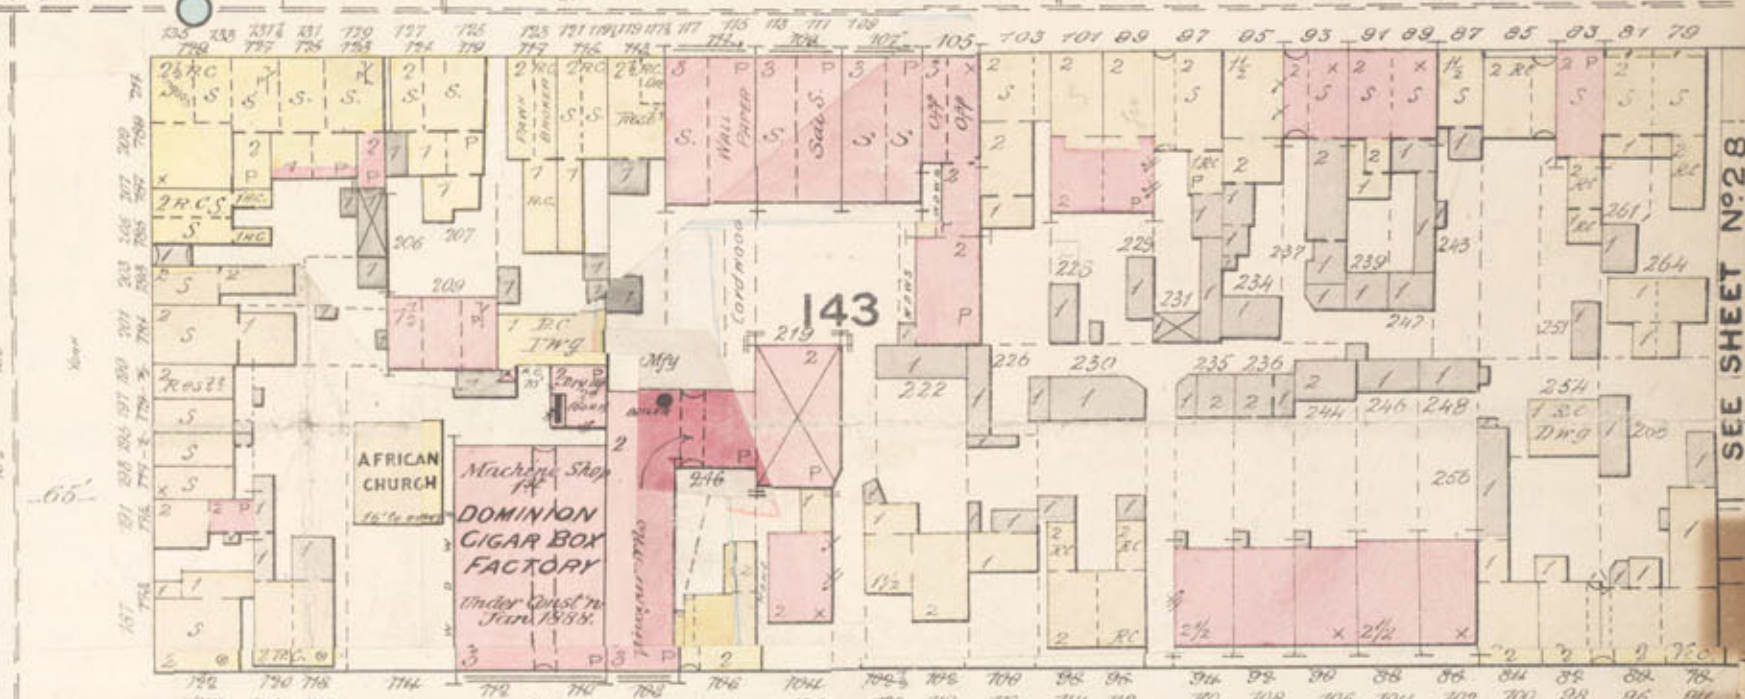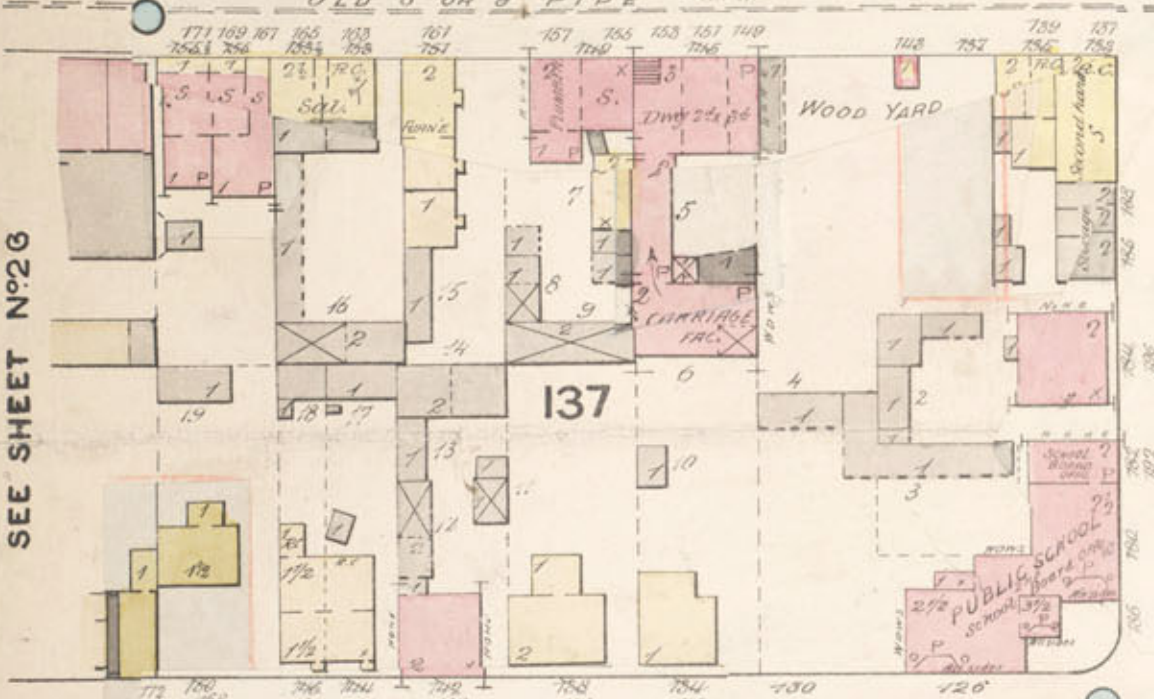

SEE SHEET N°12 SEE SHEET N°13 SCALE 50 FT TO ONE INCH 0 50 100 150

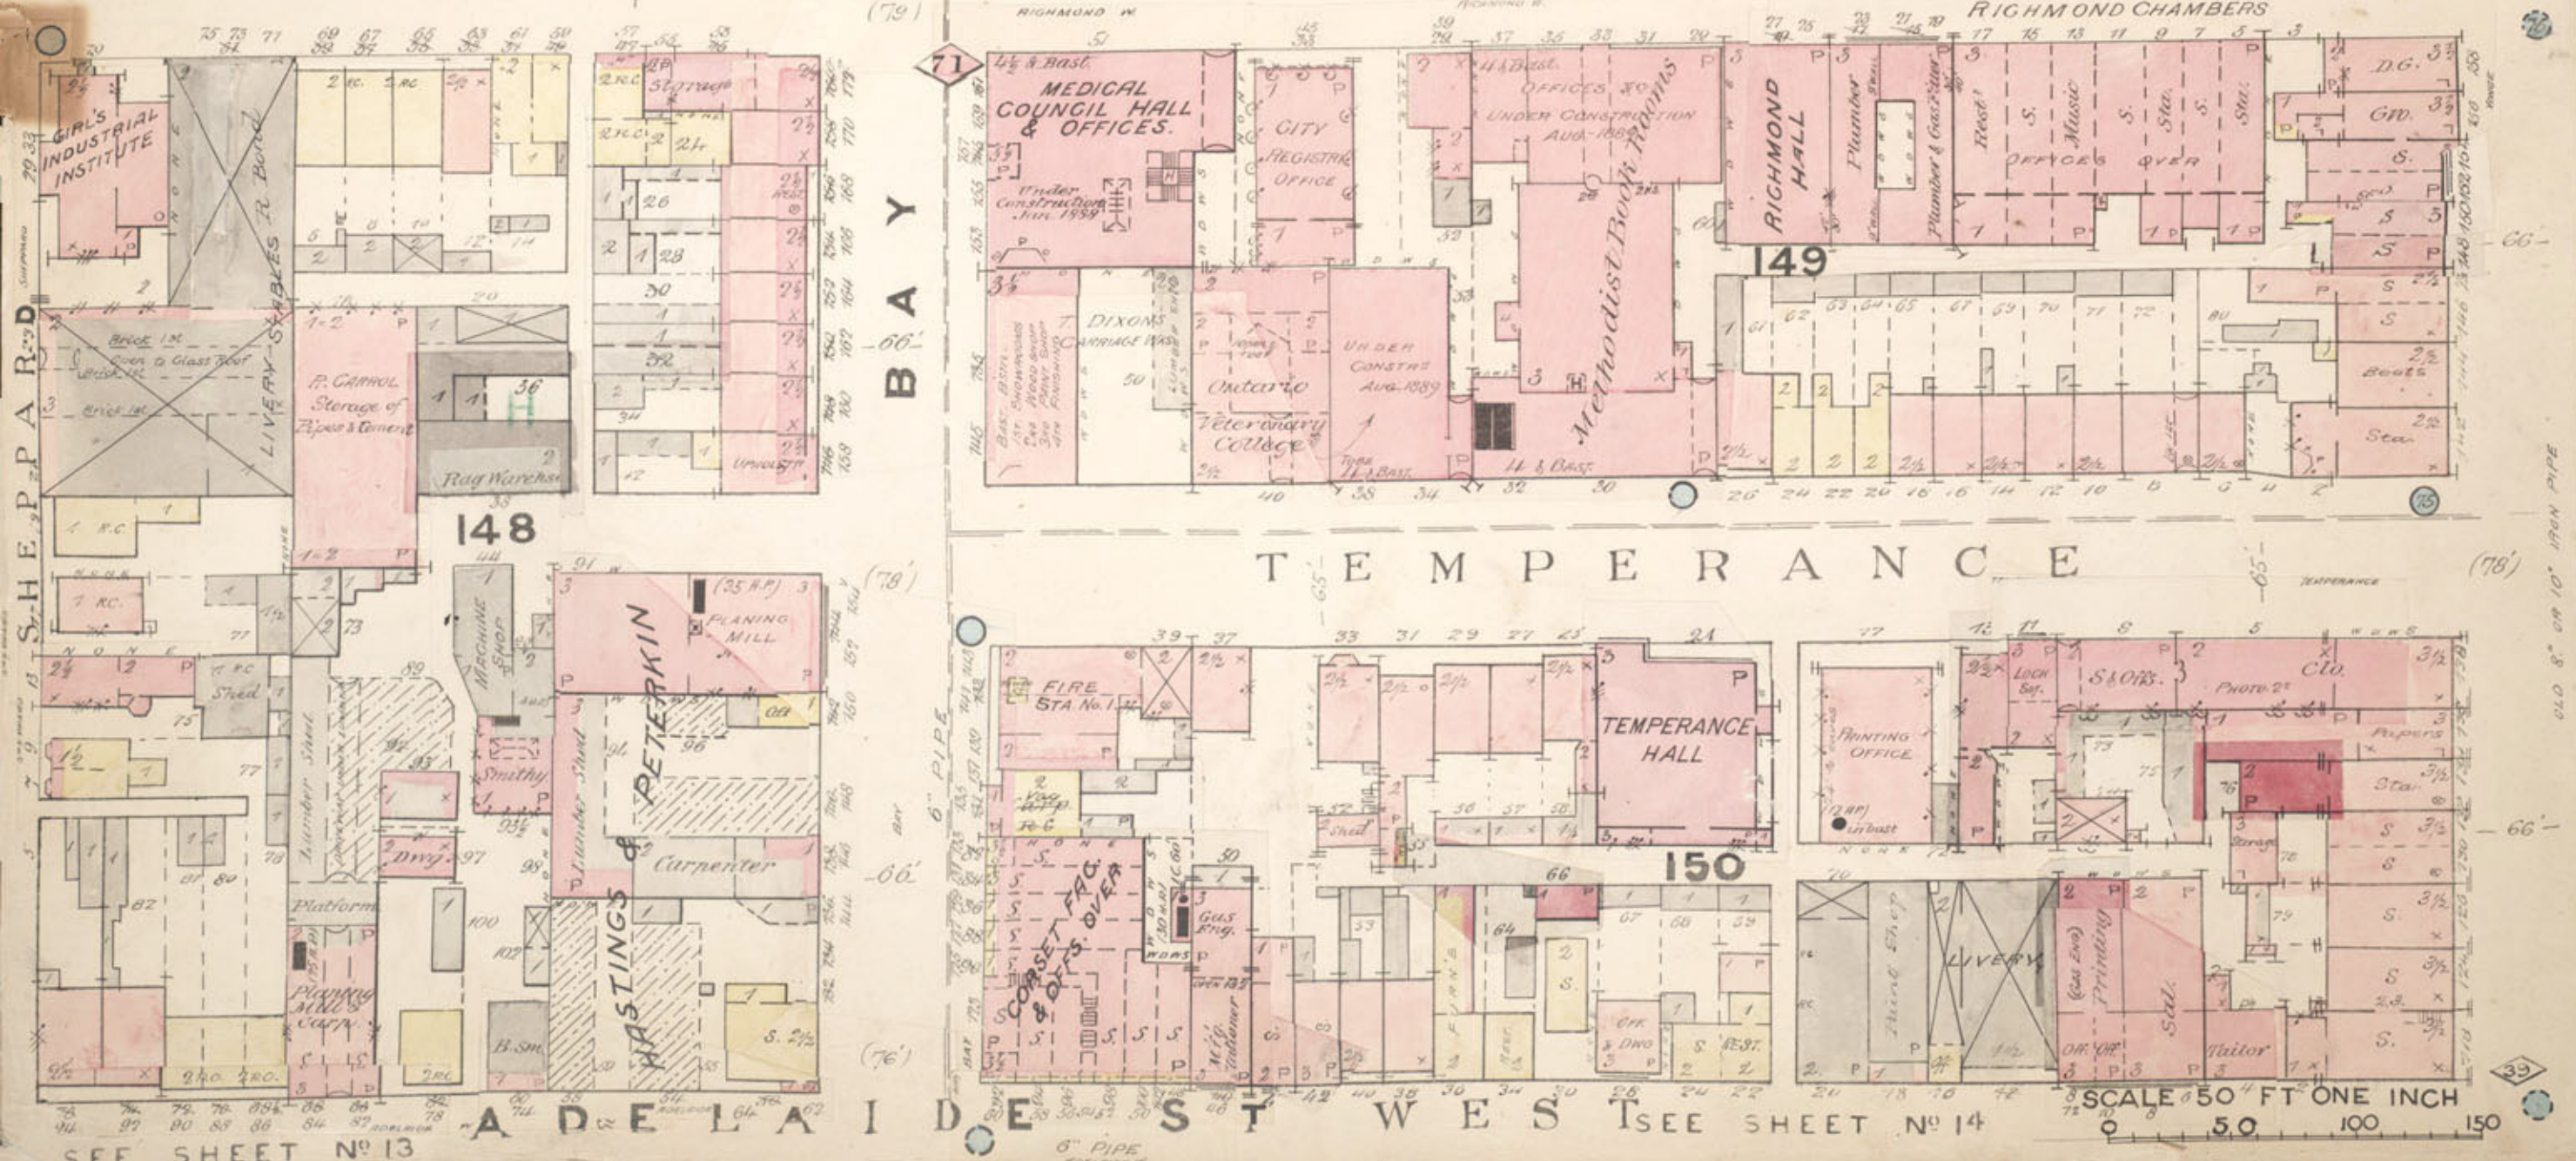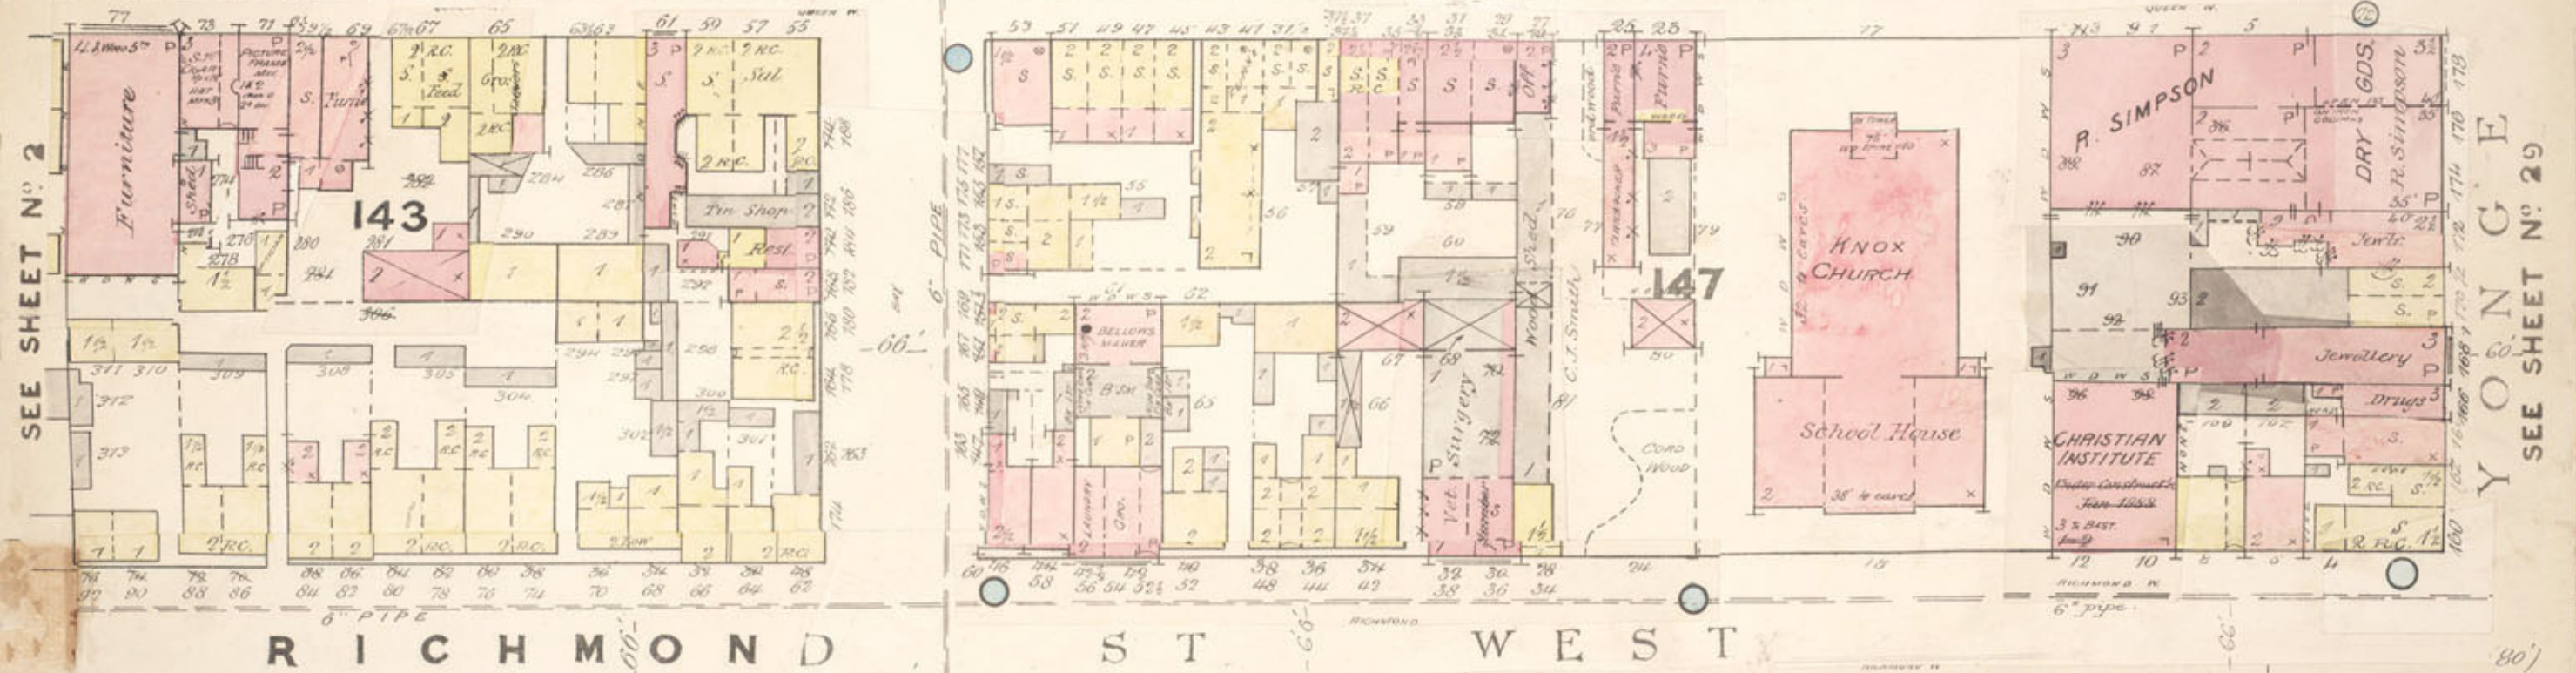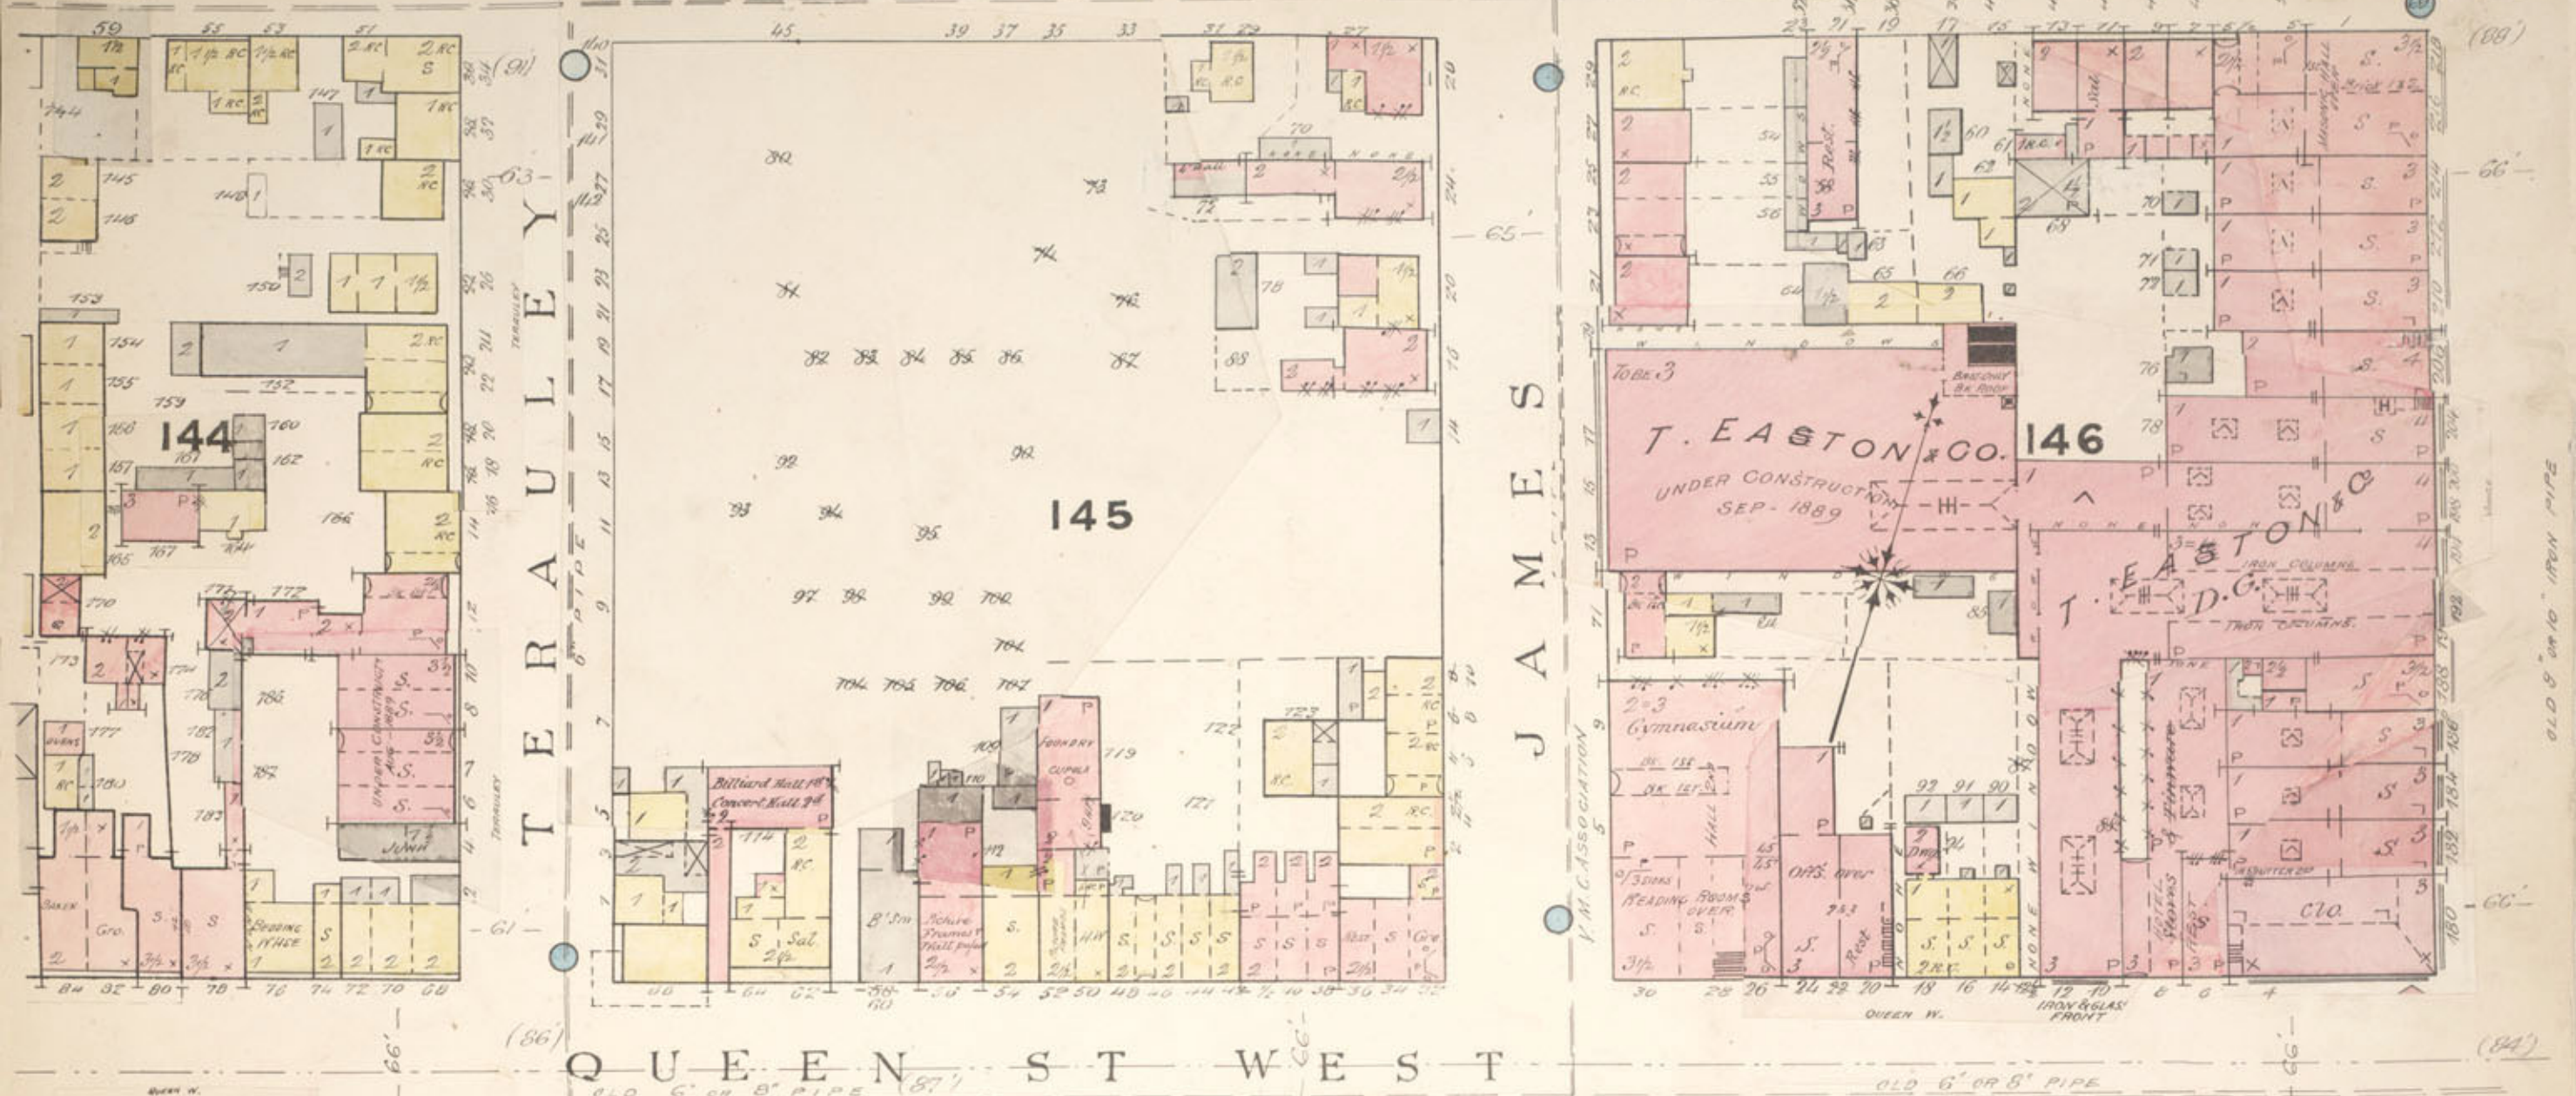

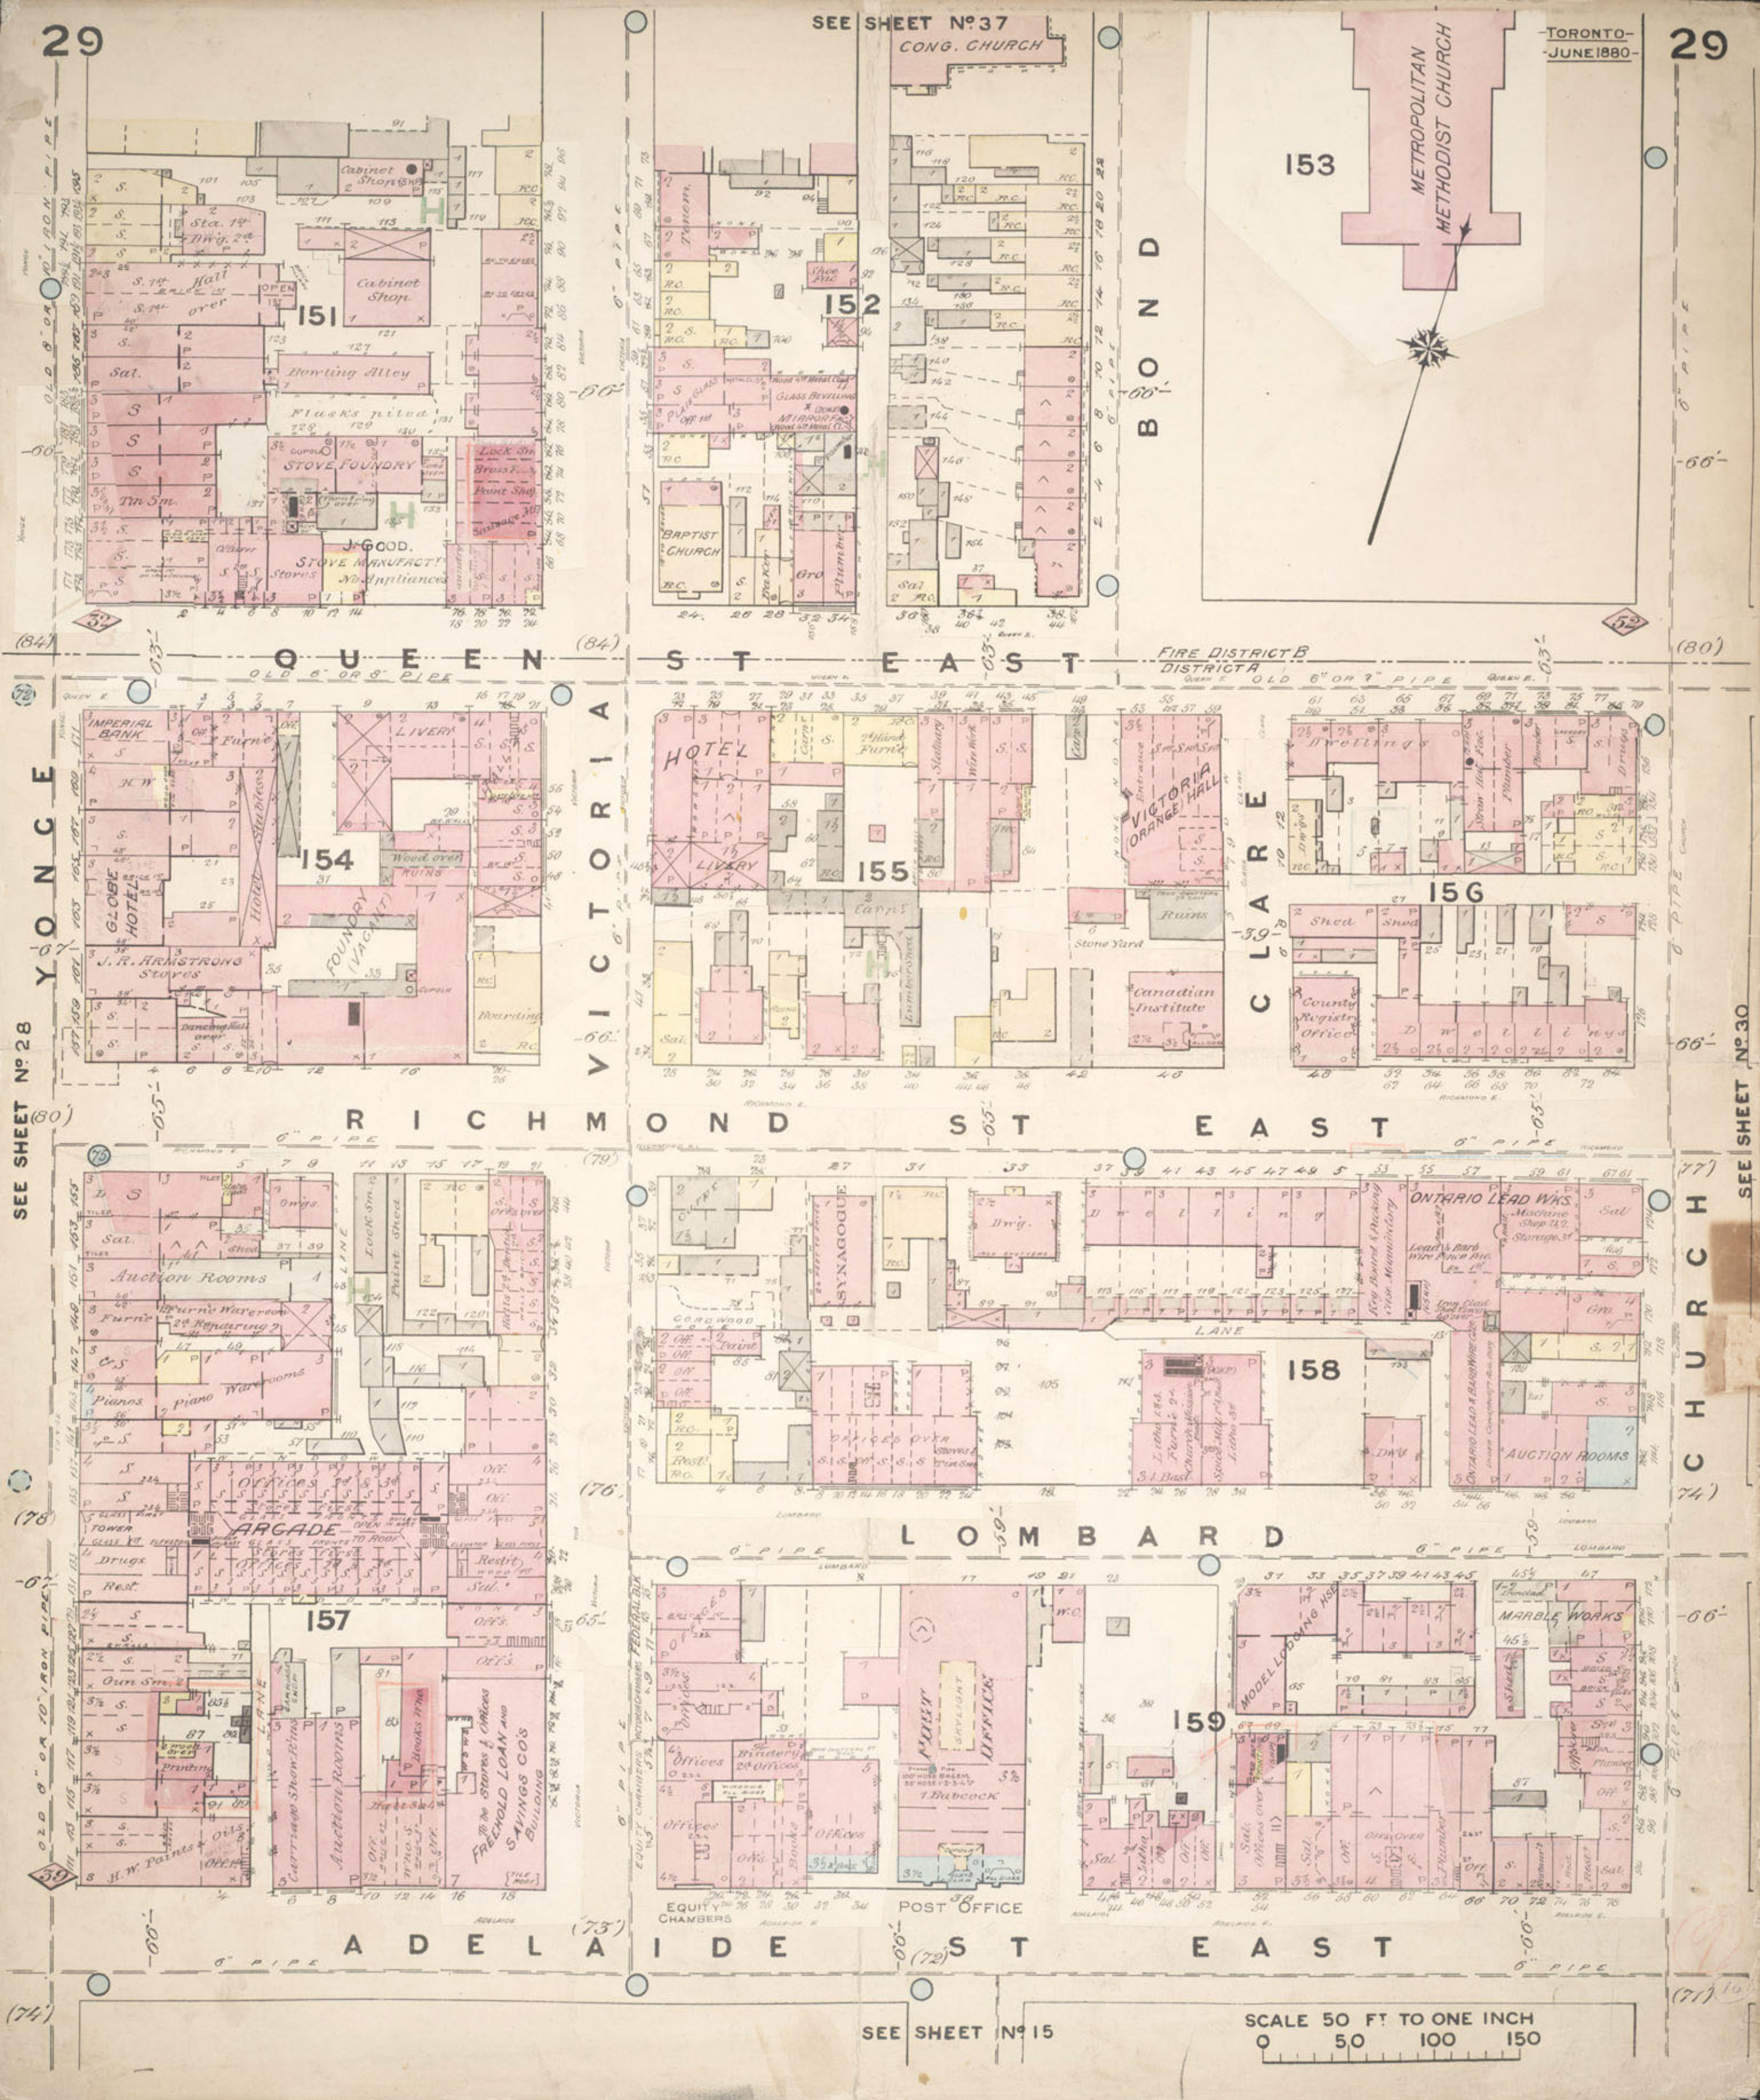

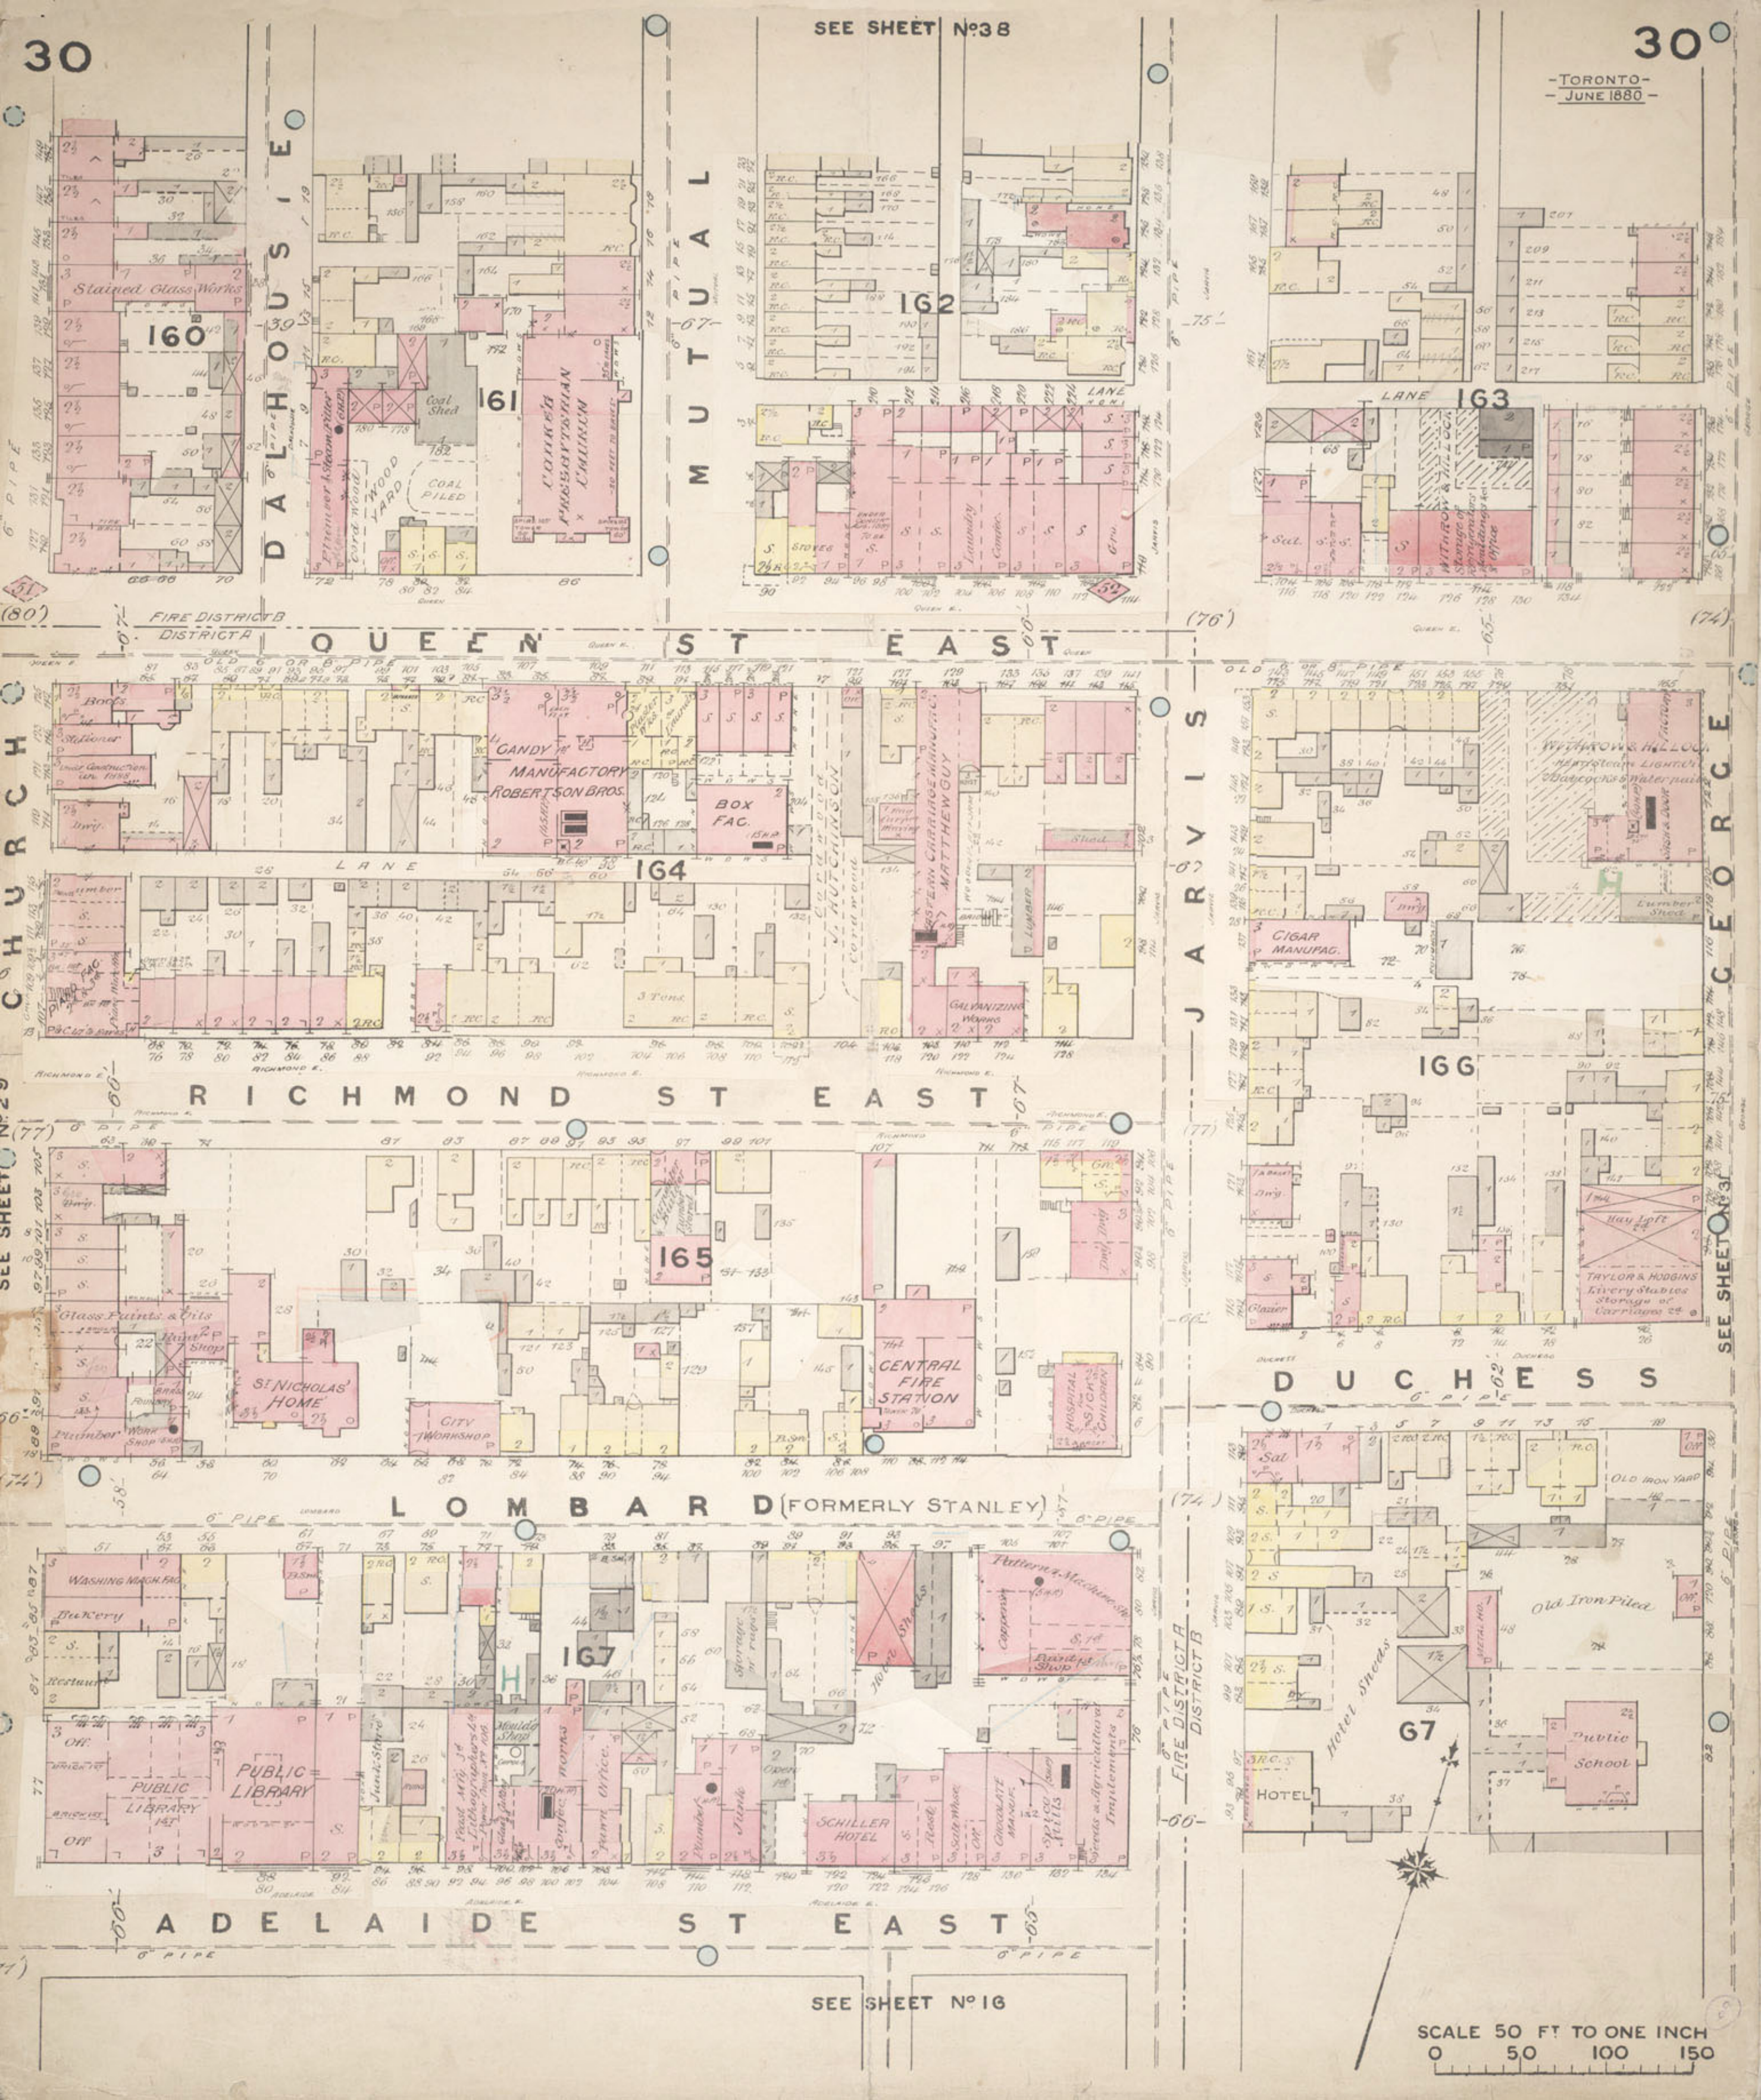




SEE SHEET N° 39

SEE SHEET N° 33

SEE SHEET N° 31




SEE SHEET N° 33

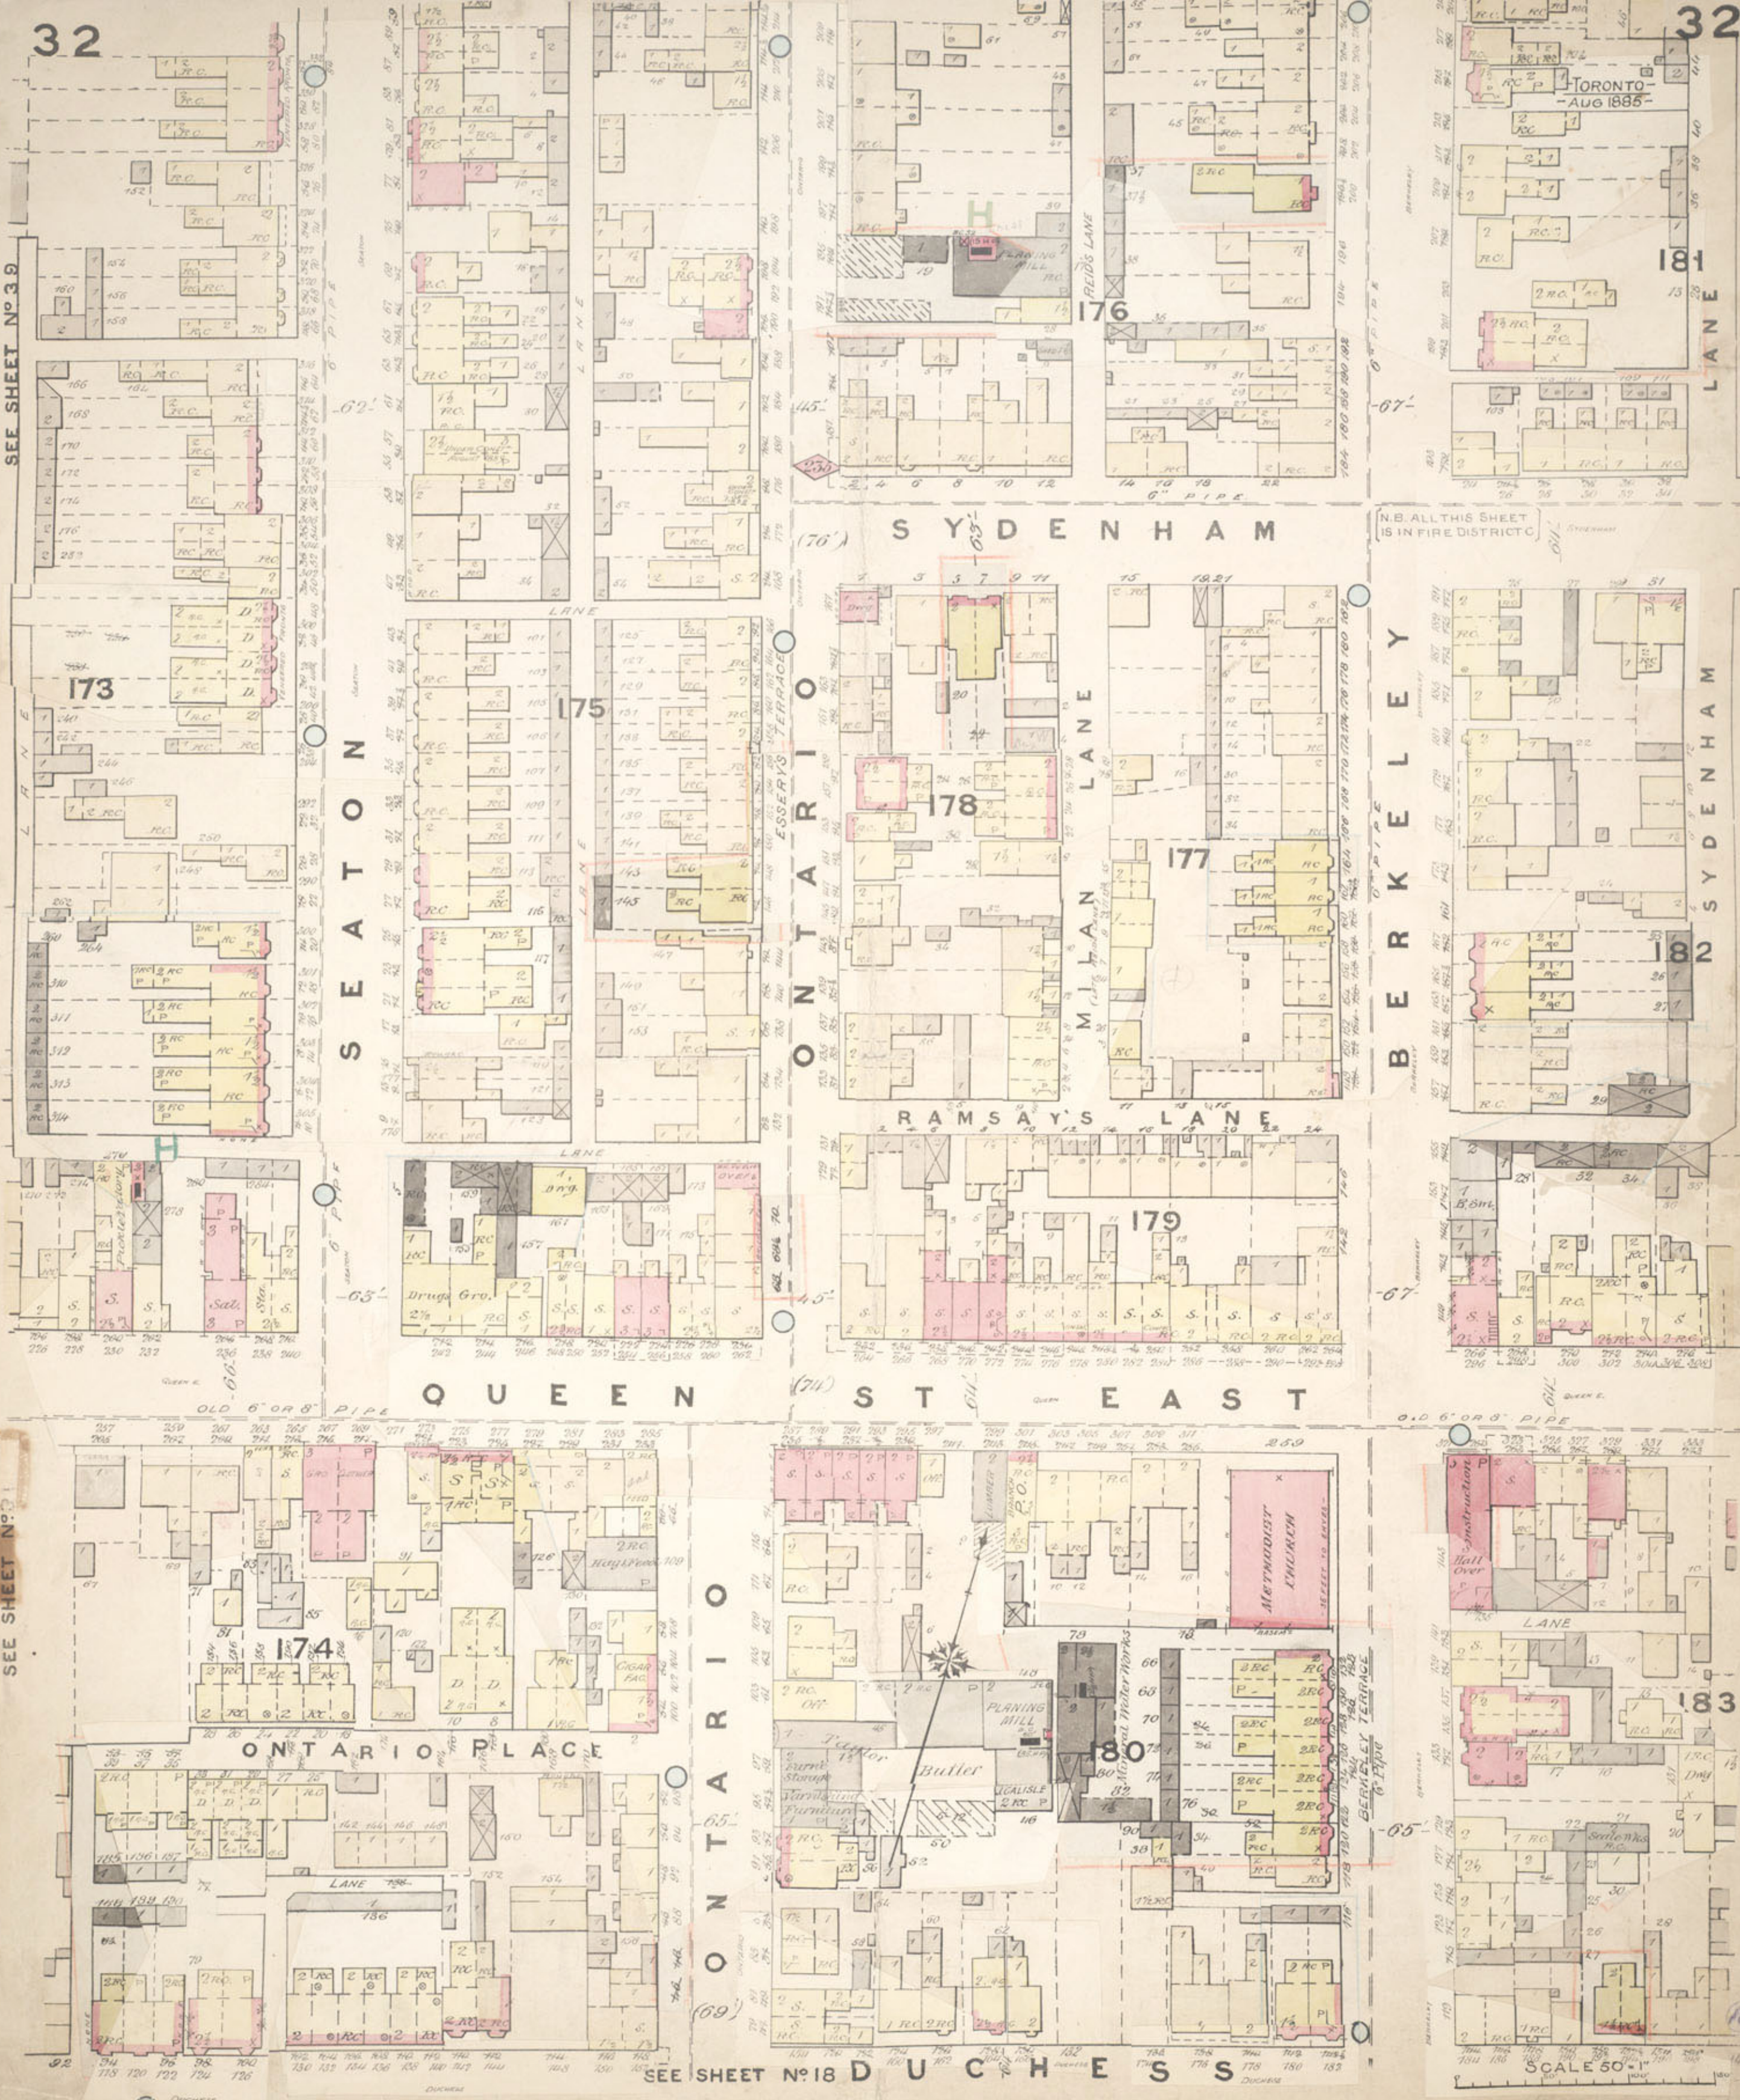

TORONTO - AUG 1885

N.B. ALL THIS SHEET IS IN FIRE DISTRICT C

SCALE 50' = 1"

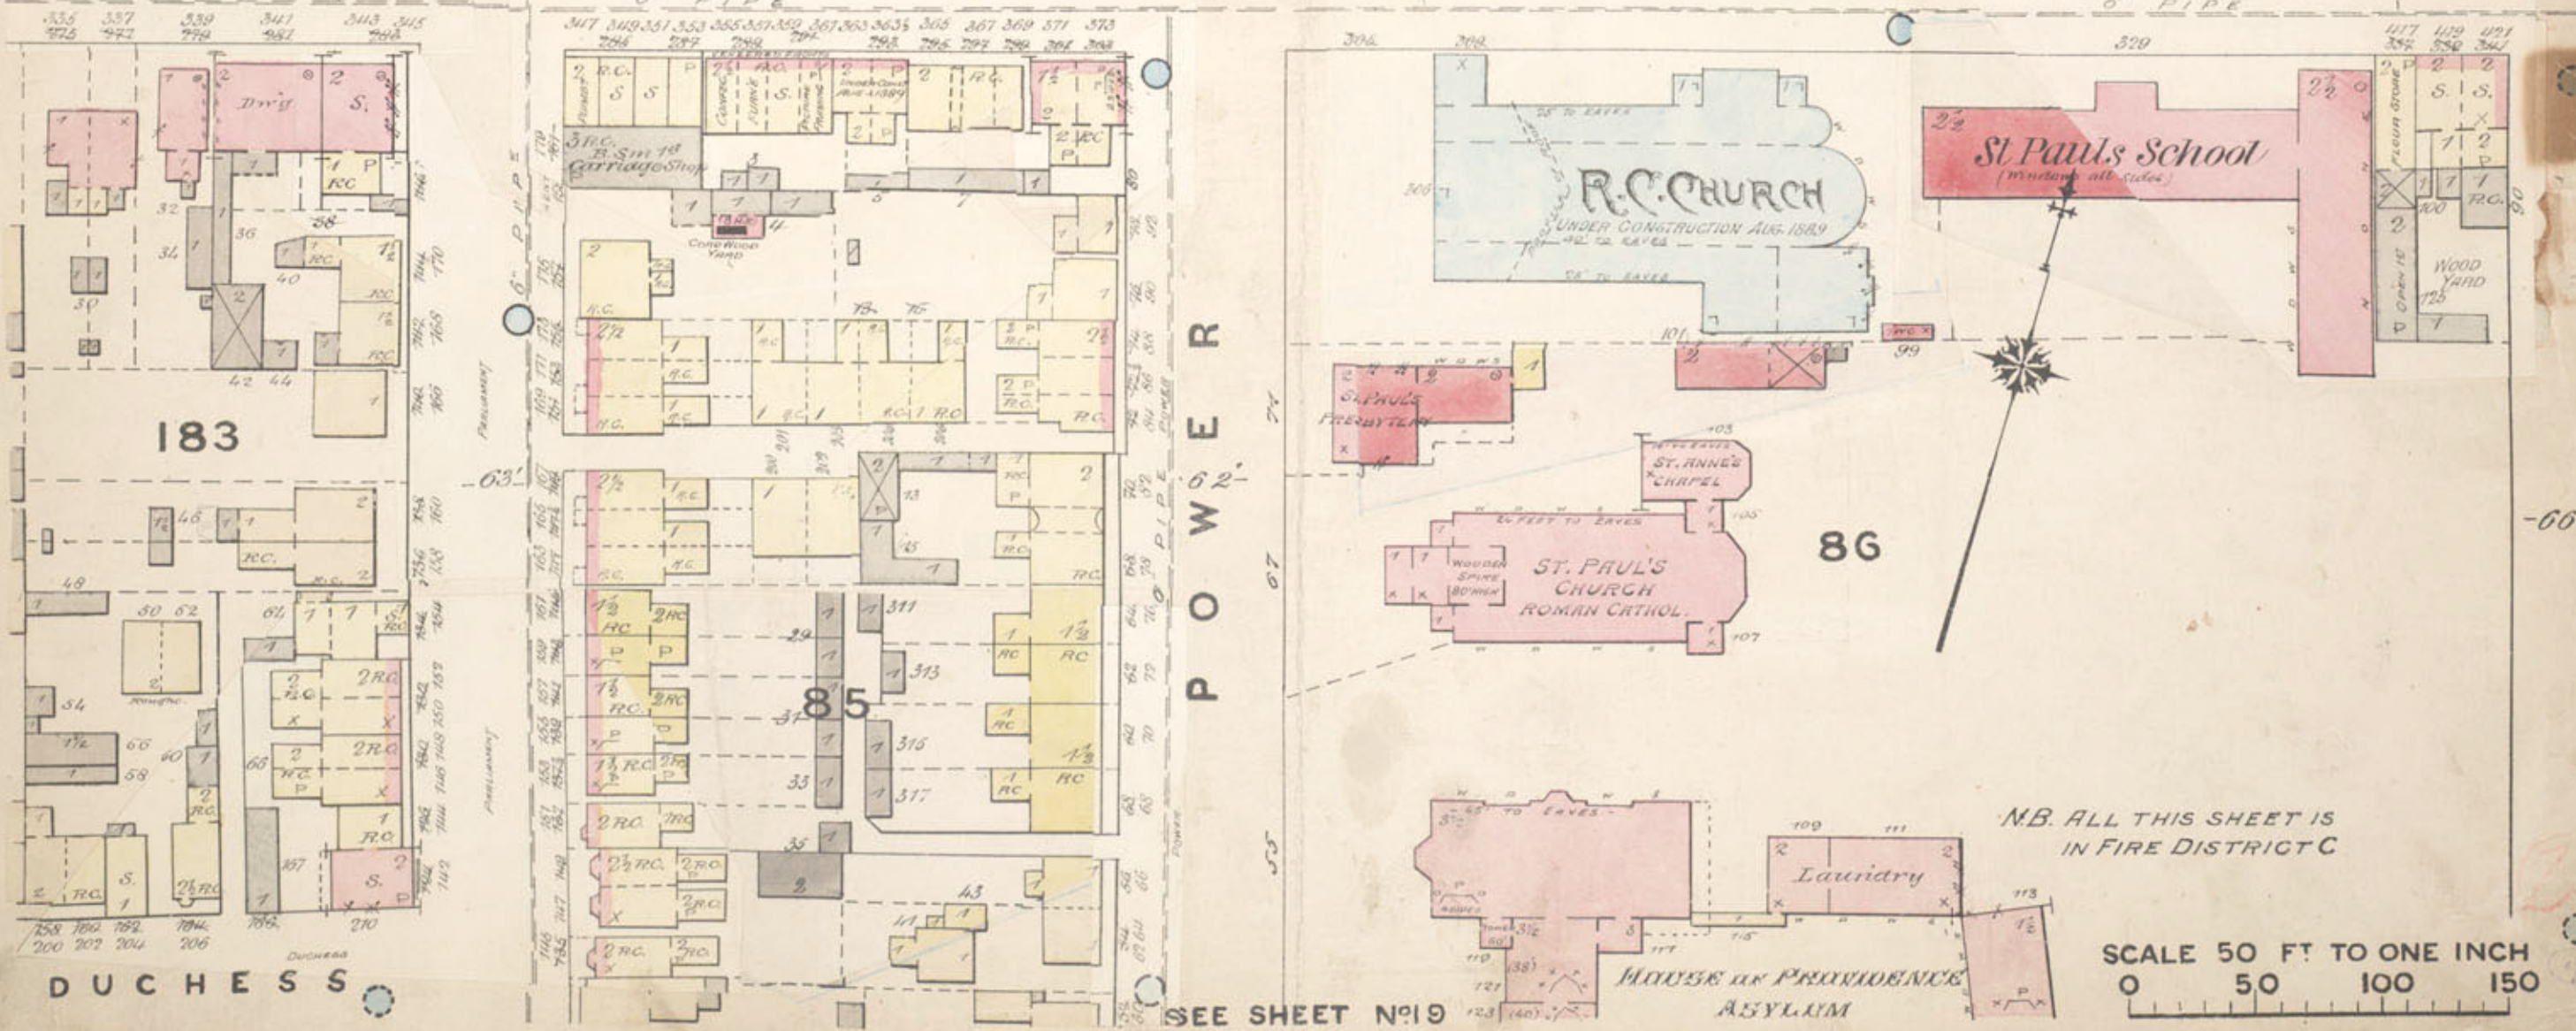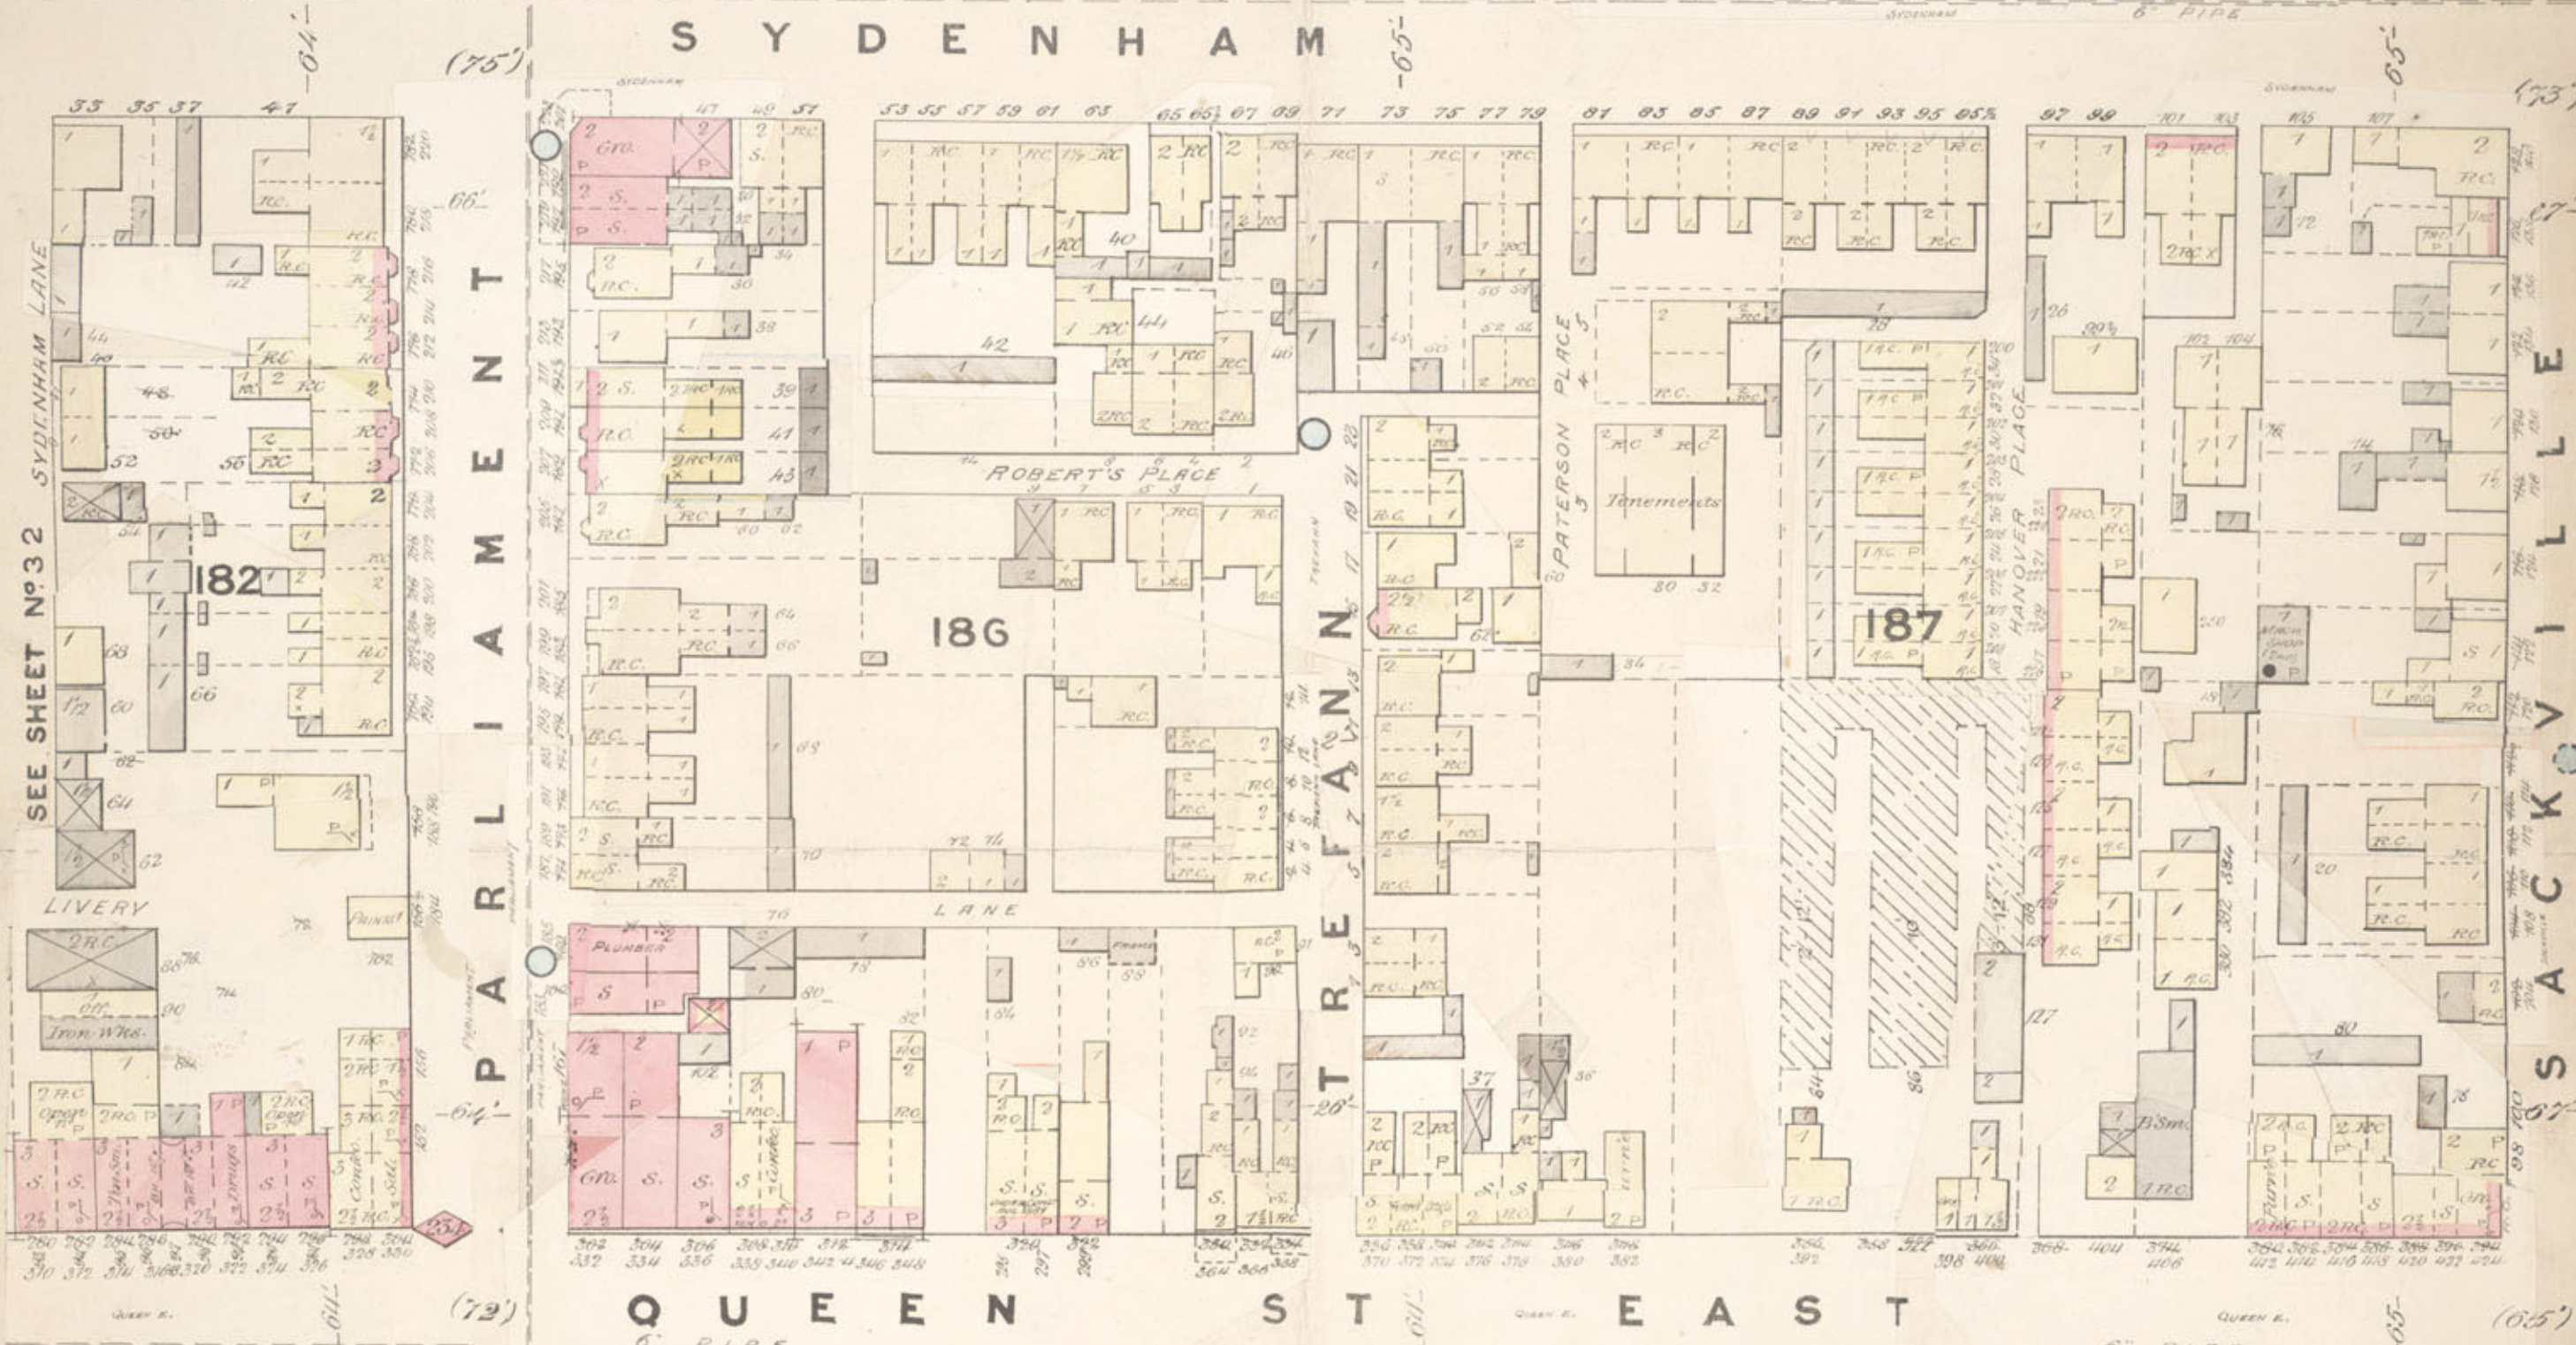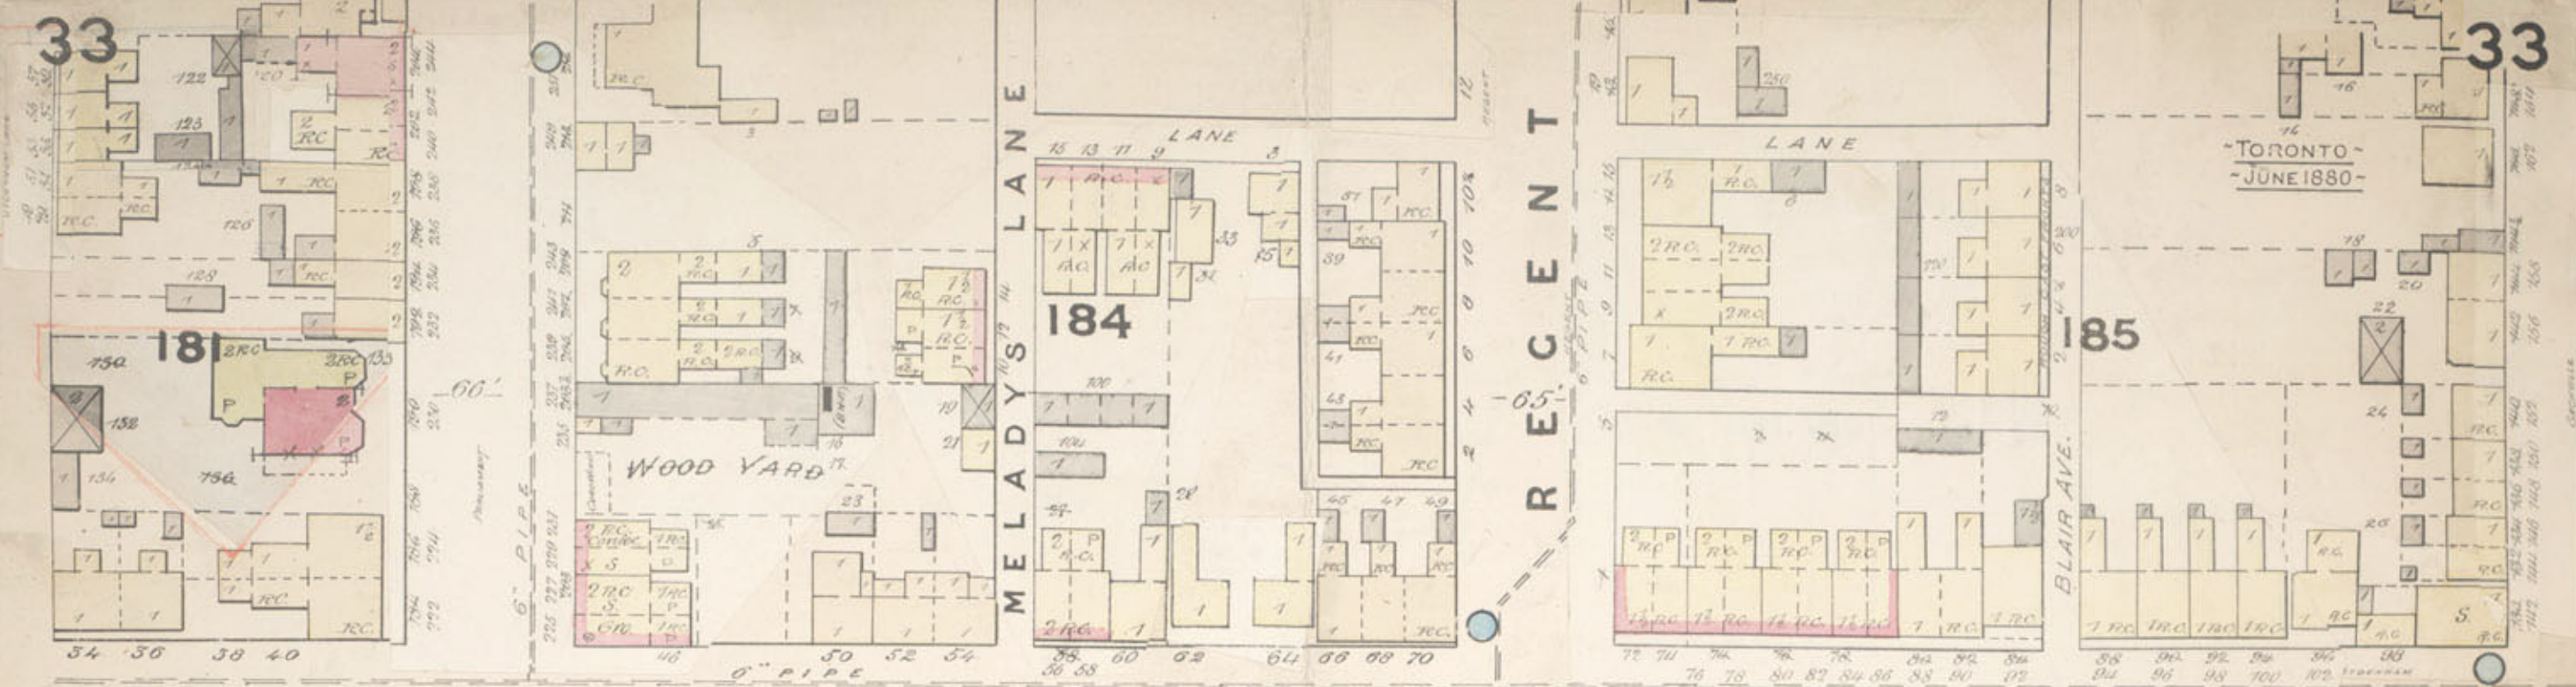

Now
McCAUL

W
E
B
F
N
E
(97
B

WILLIAM 60° 6" Pipe

S I M C O E


COLLEGE AVENUE - 132 E

UNIVERSITY

(100)

(96)

SCALE 50 FT TO ONE INCH
0 50 100 150

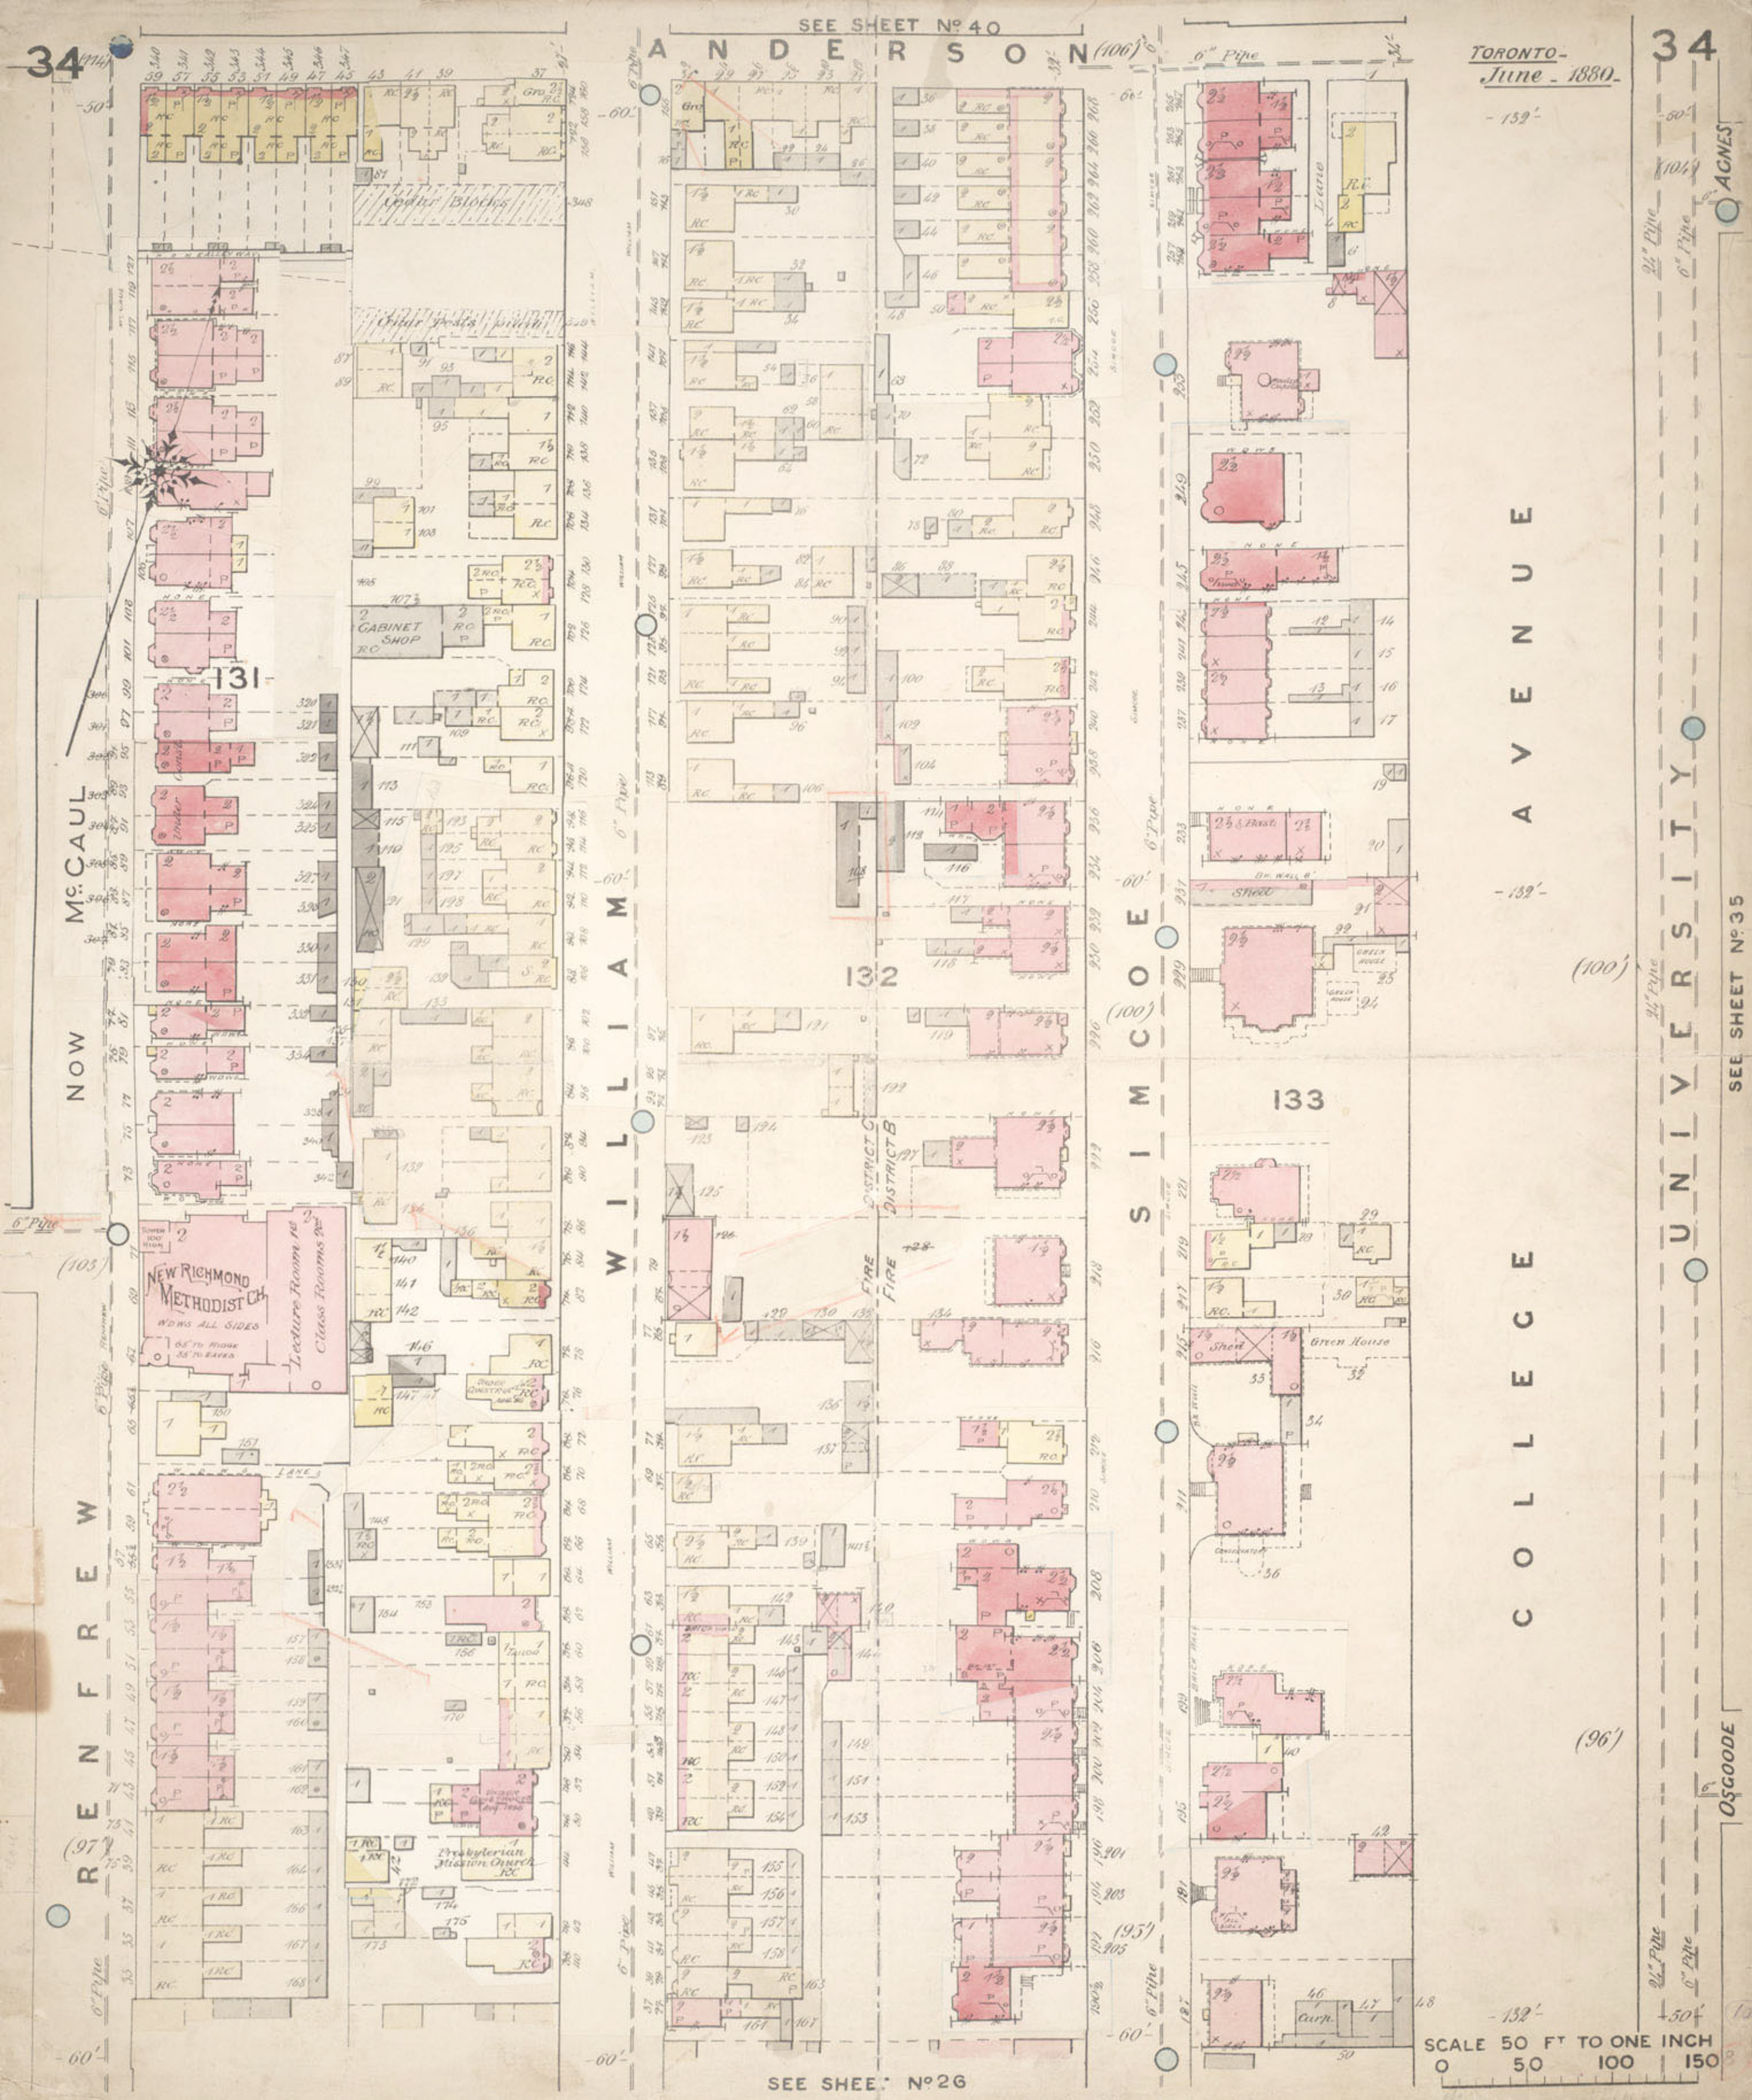

...

(707')

σ" PIP

4

CUTLER'S LANE

192

D A L E

192

H A C A R M A N

192

L O U I S A

A L B E R T

CENTRE

THE
UNIVERSITY
OF
CHICAGO
PRESS

LIBRARY

O S C O O D E

BOILERHOUSE
139

GROUNDS OF OSGOODE HALL

SEE SHEET 27

SEE SHEET N° 27

SCALE 50 FT TO ONE INCH



SEE SHEET N° 43

-TORONTO-
-JUNE 1880-

WILTON AVE

VICTORIA


205

206

SHUTTER

ST MICHAEL'S
CATHEDRAL
[ROMAN CATHOLIC]LECTURE
ROOM
32' TO EAVES
TOWER
102'
153
METROPOLITAN
METHODIST
CHURCH
TOWER
102'
TOWER
HIGHSCALE 50 FT TO ONE INCH
0 50 100 150



SEE SHEET N° 29

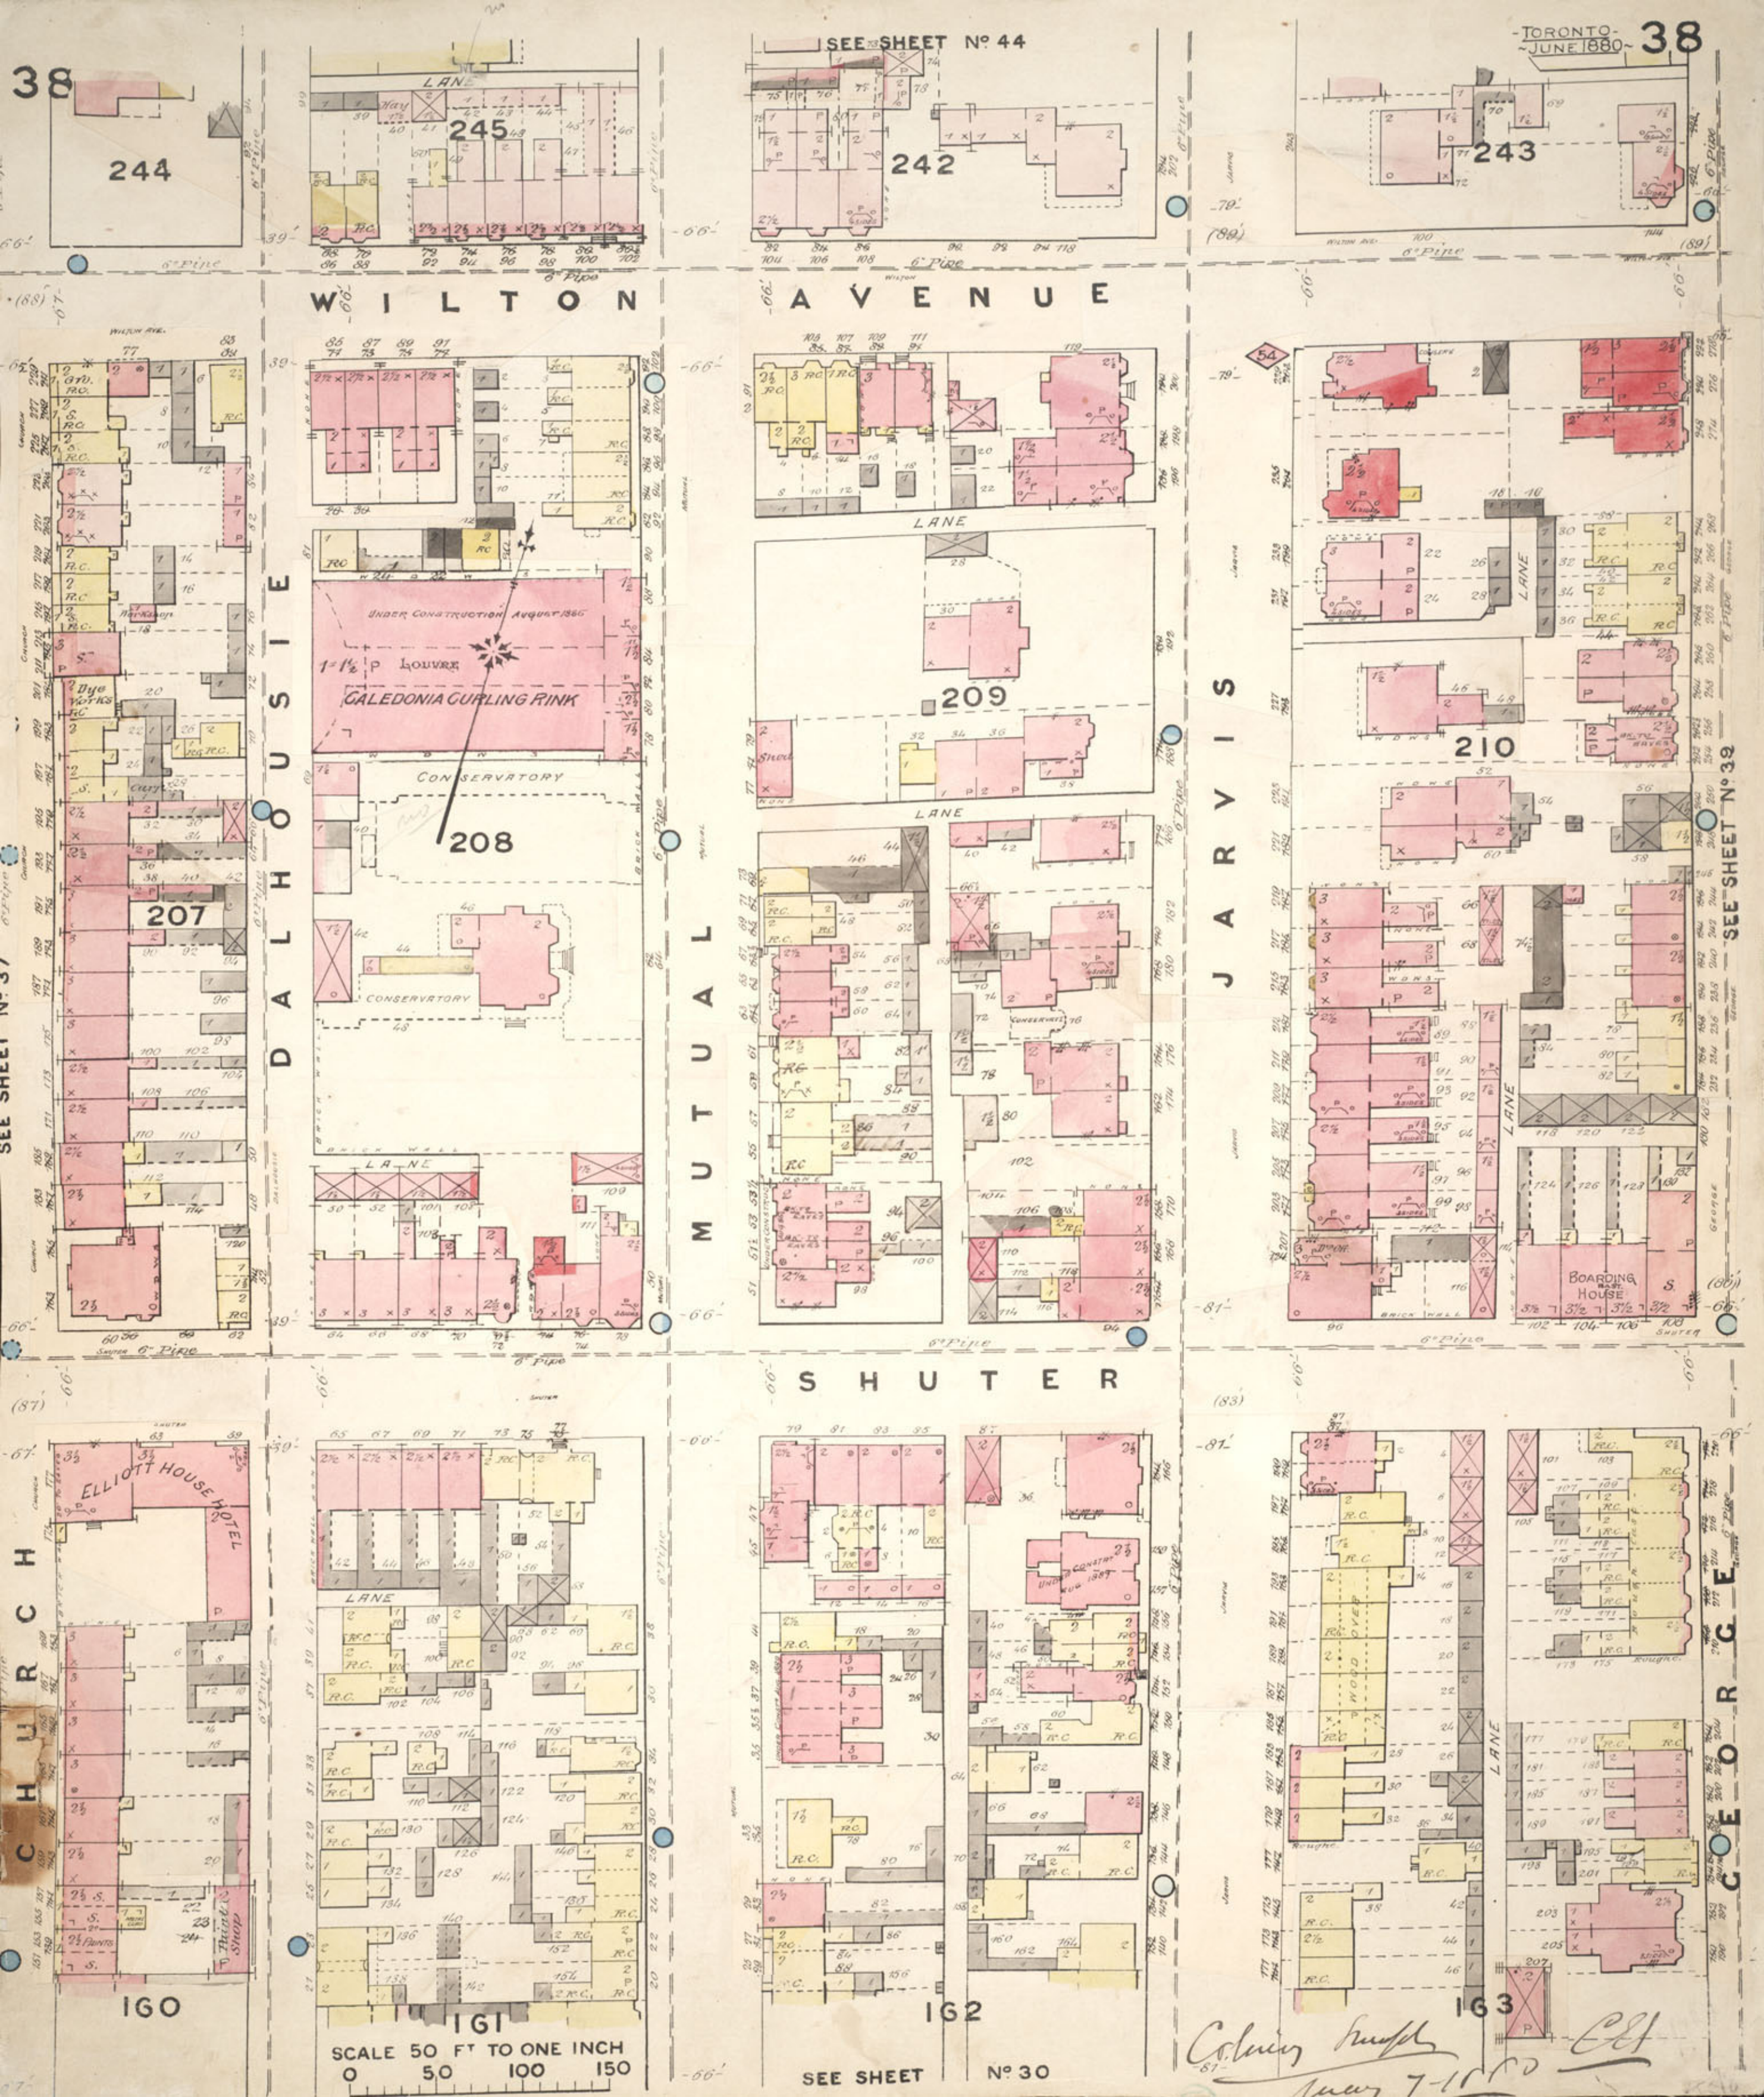

TORONTO - JUNE 1880

38

SEE SHEET NO 44

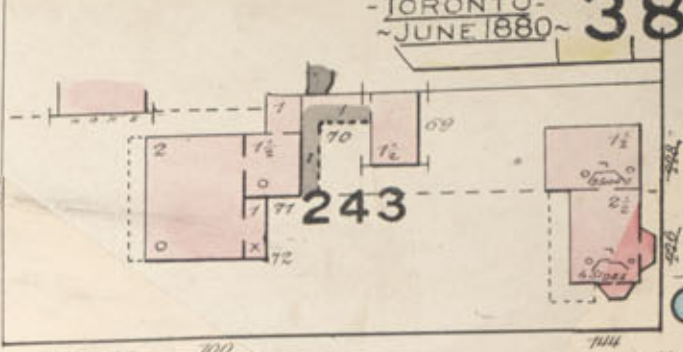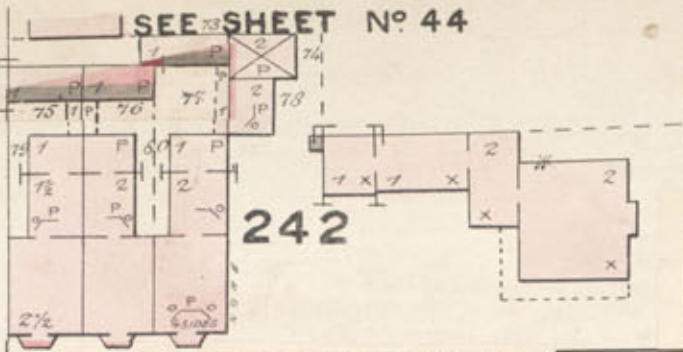

WILTON AVENUE

AVENUE

DALHOUSIE






JARVIS

MUTUAL

SHUTTER

SEE SHEET NO 39

SEE SHEET NO 37

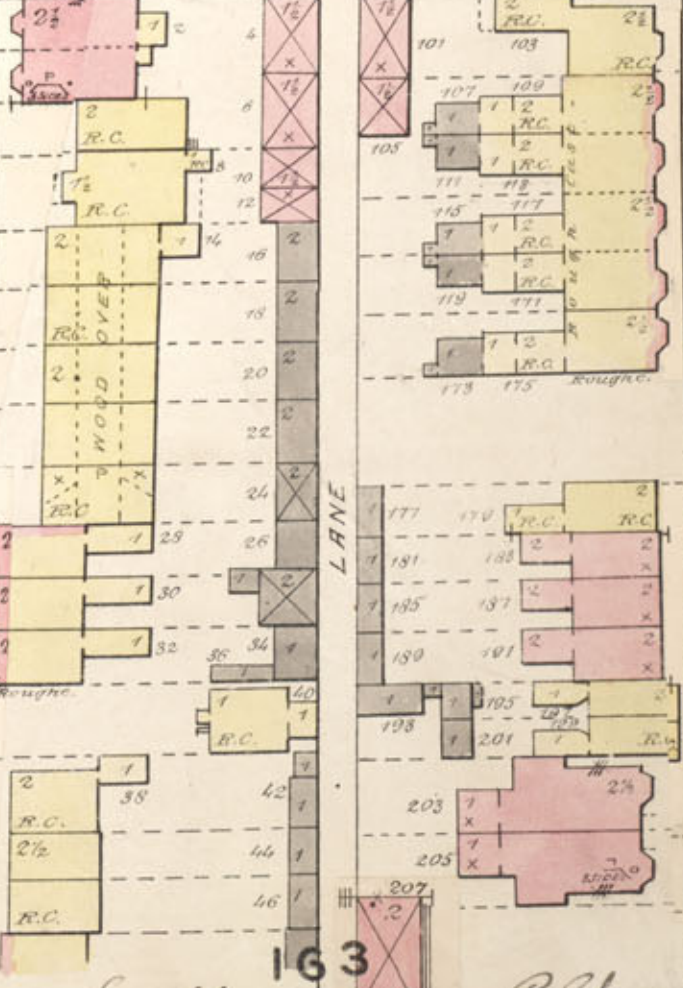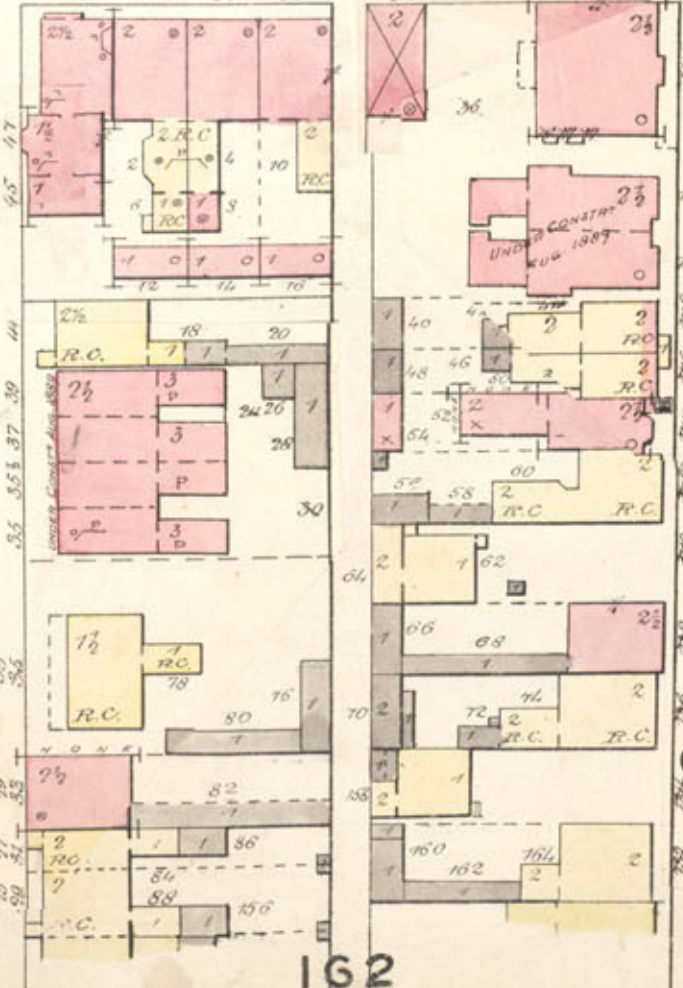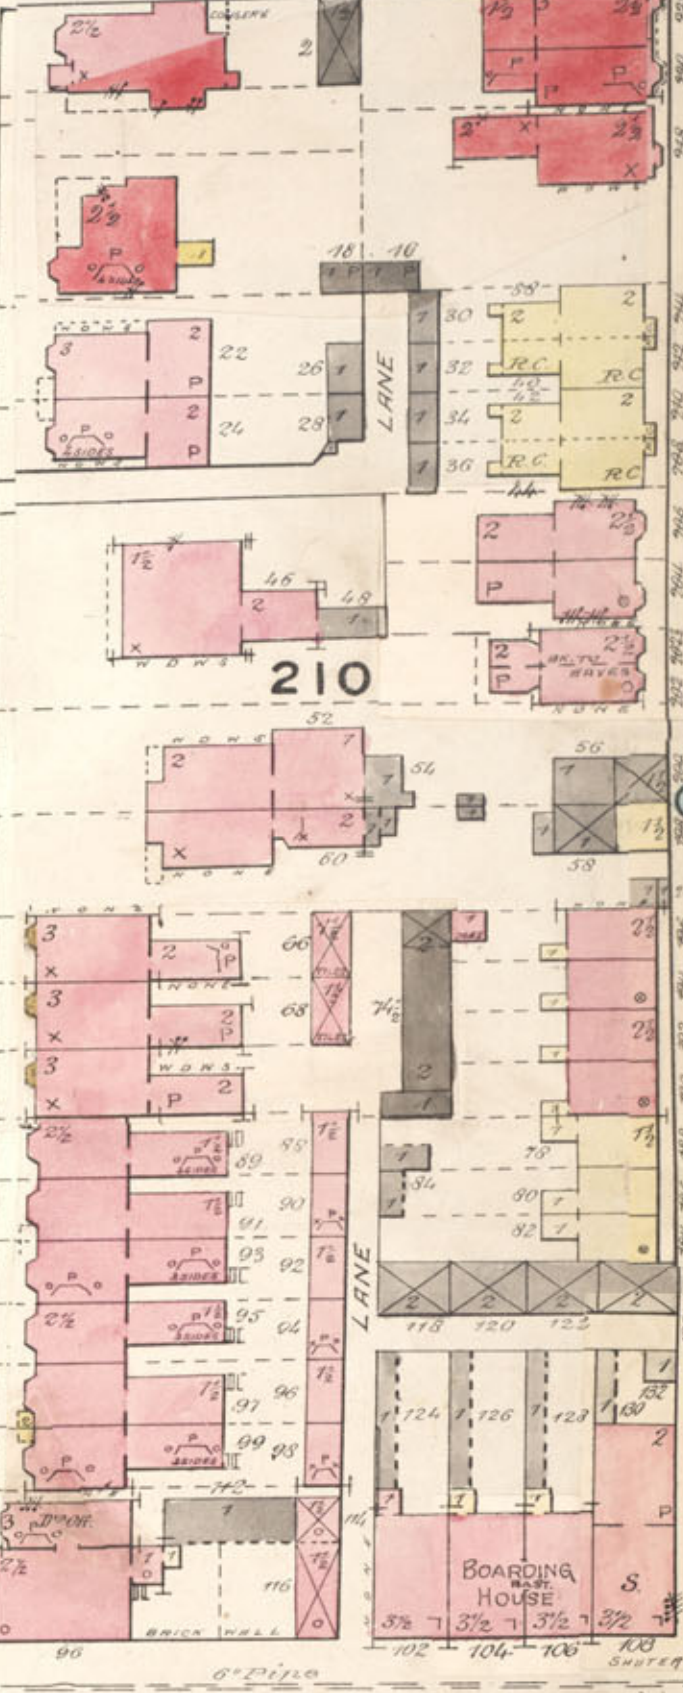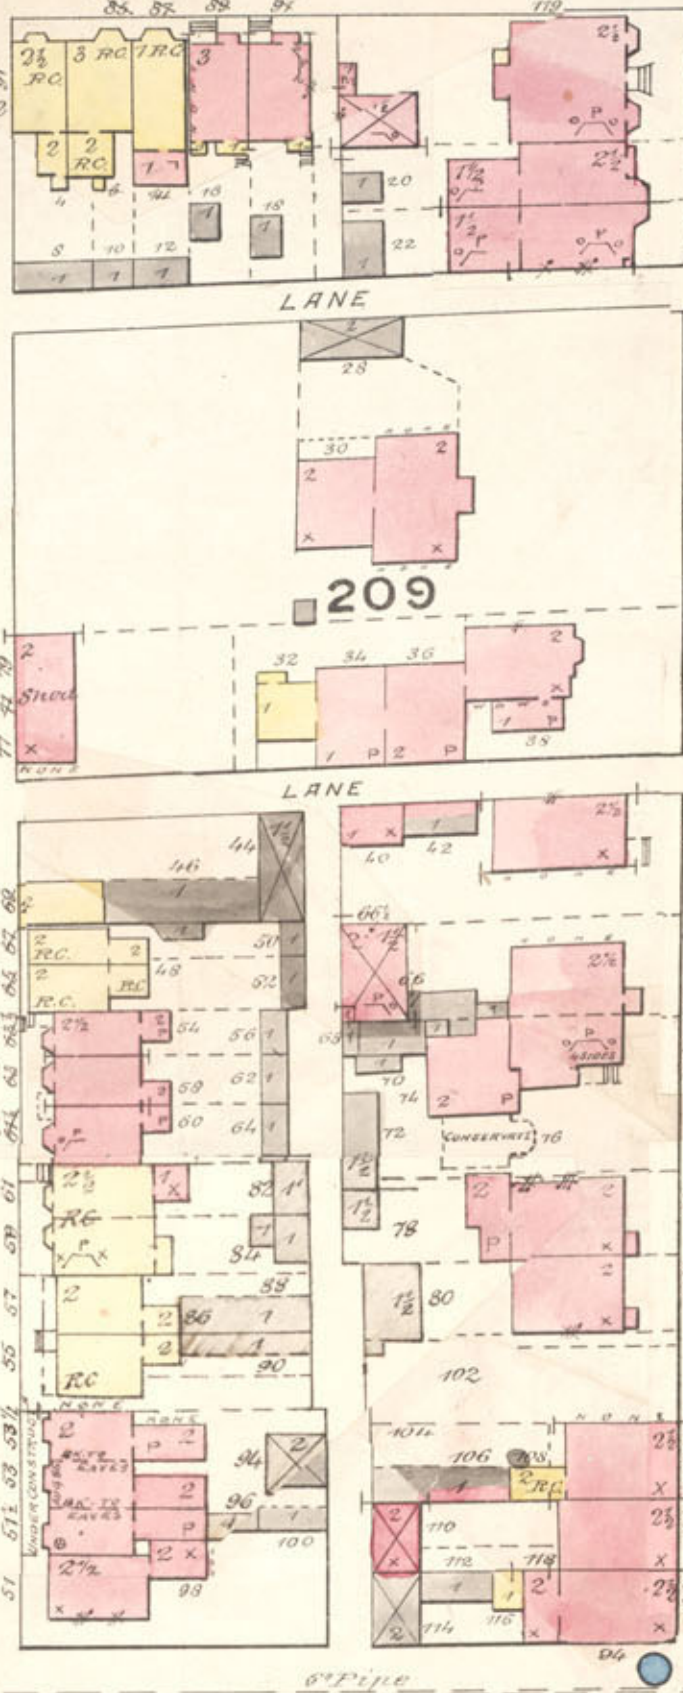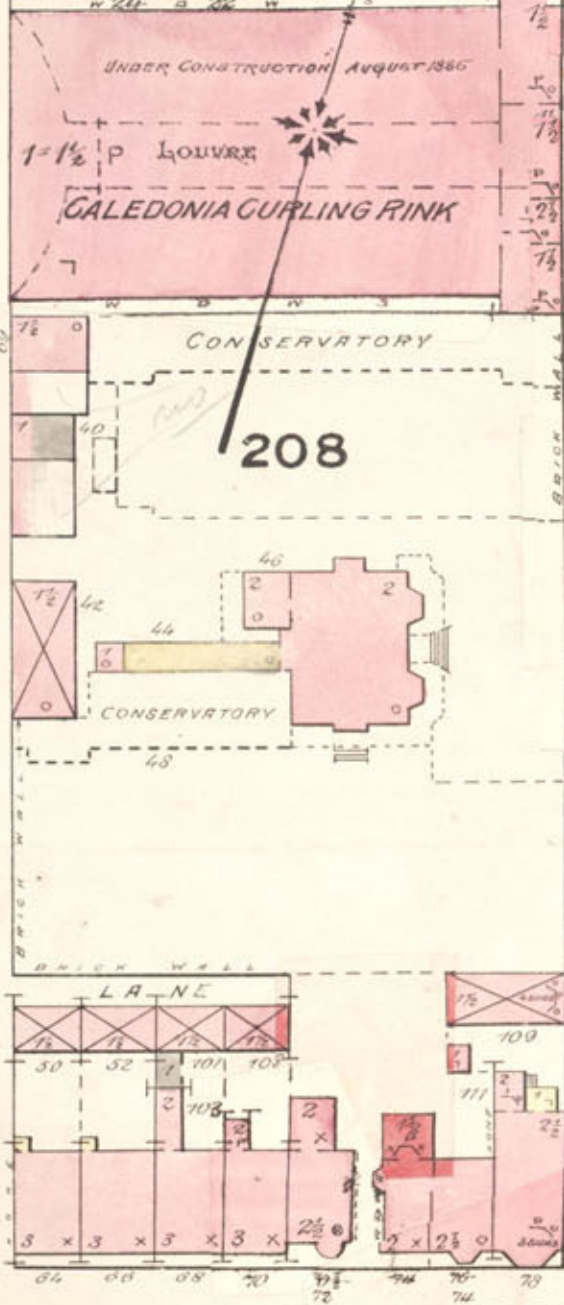

SCALE 50 FT TO ONE INCH
0 50 100 150

SEE SHEET NO 30

Colony Knapp
Mar 7-10-80

WILTON AVE

SEE SHEET N°38

GEORGE

WILTON CRESCENT

P E M B R O K E

S H E R B O R N E


S H U T T E R

FIRE DISTRICT B
DISTRICT C


SEE SHEET N°86

Detached Sheds of Dwellings on Seaton Street

SEE SHEET N°32

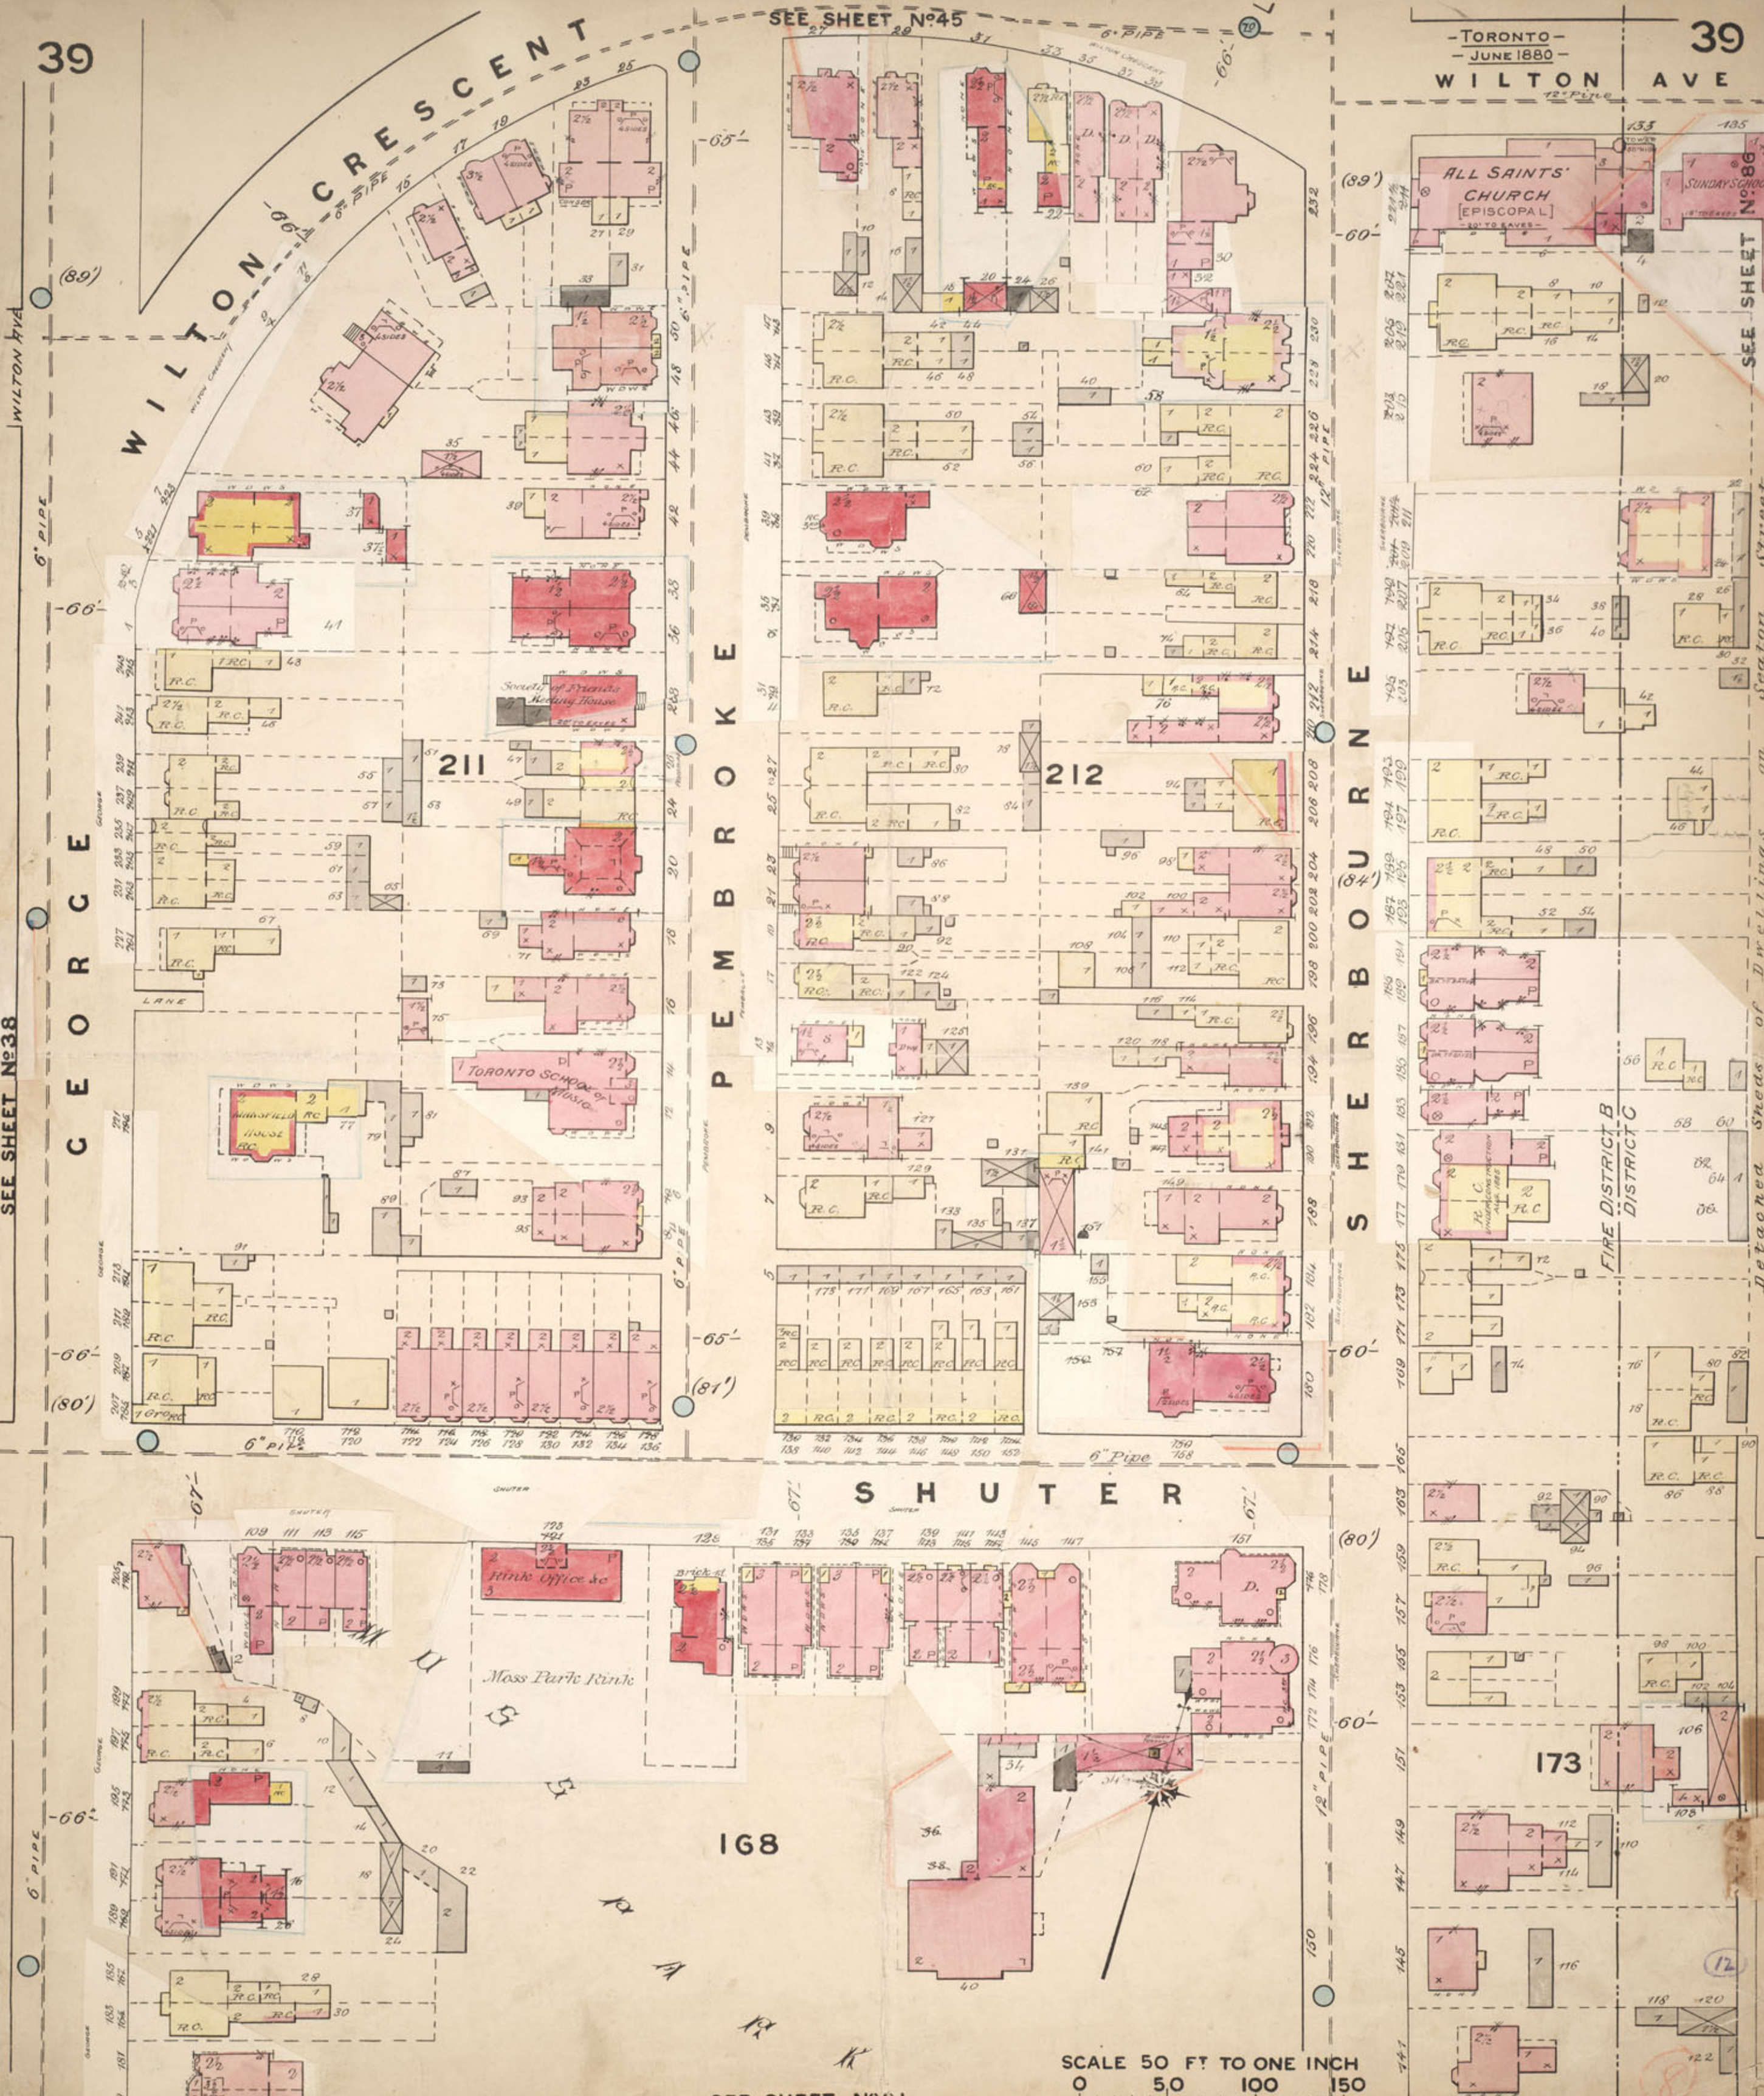

-TORONTO-
-JUNE 1880-

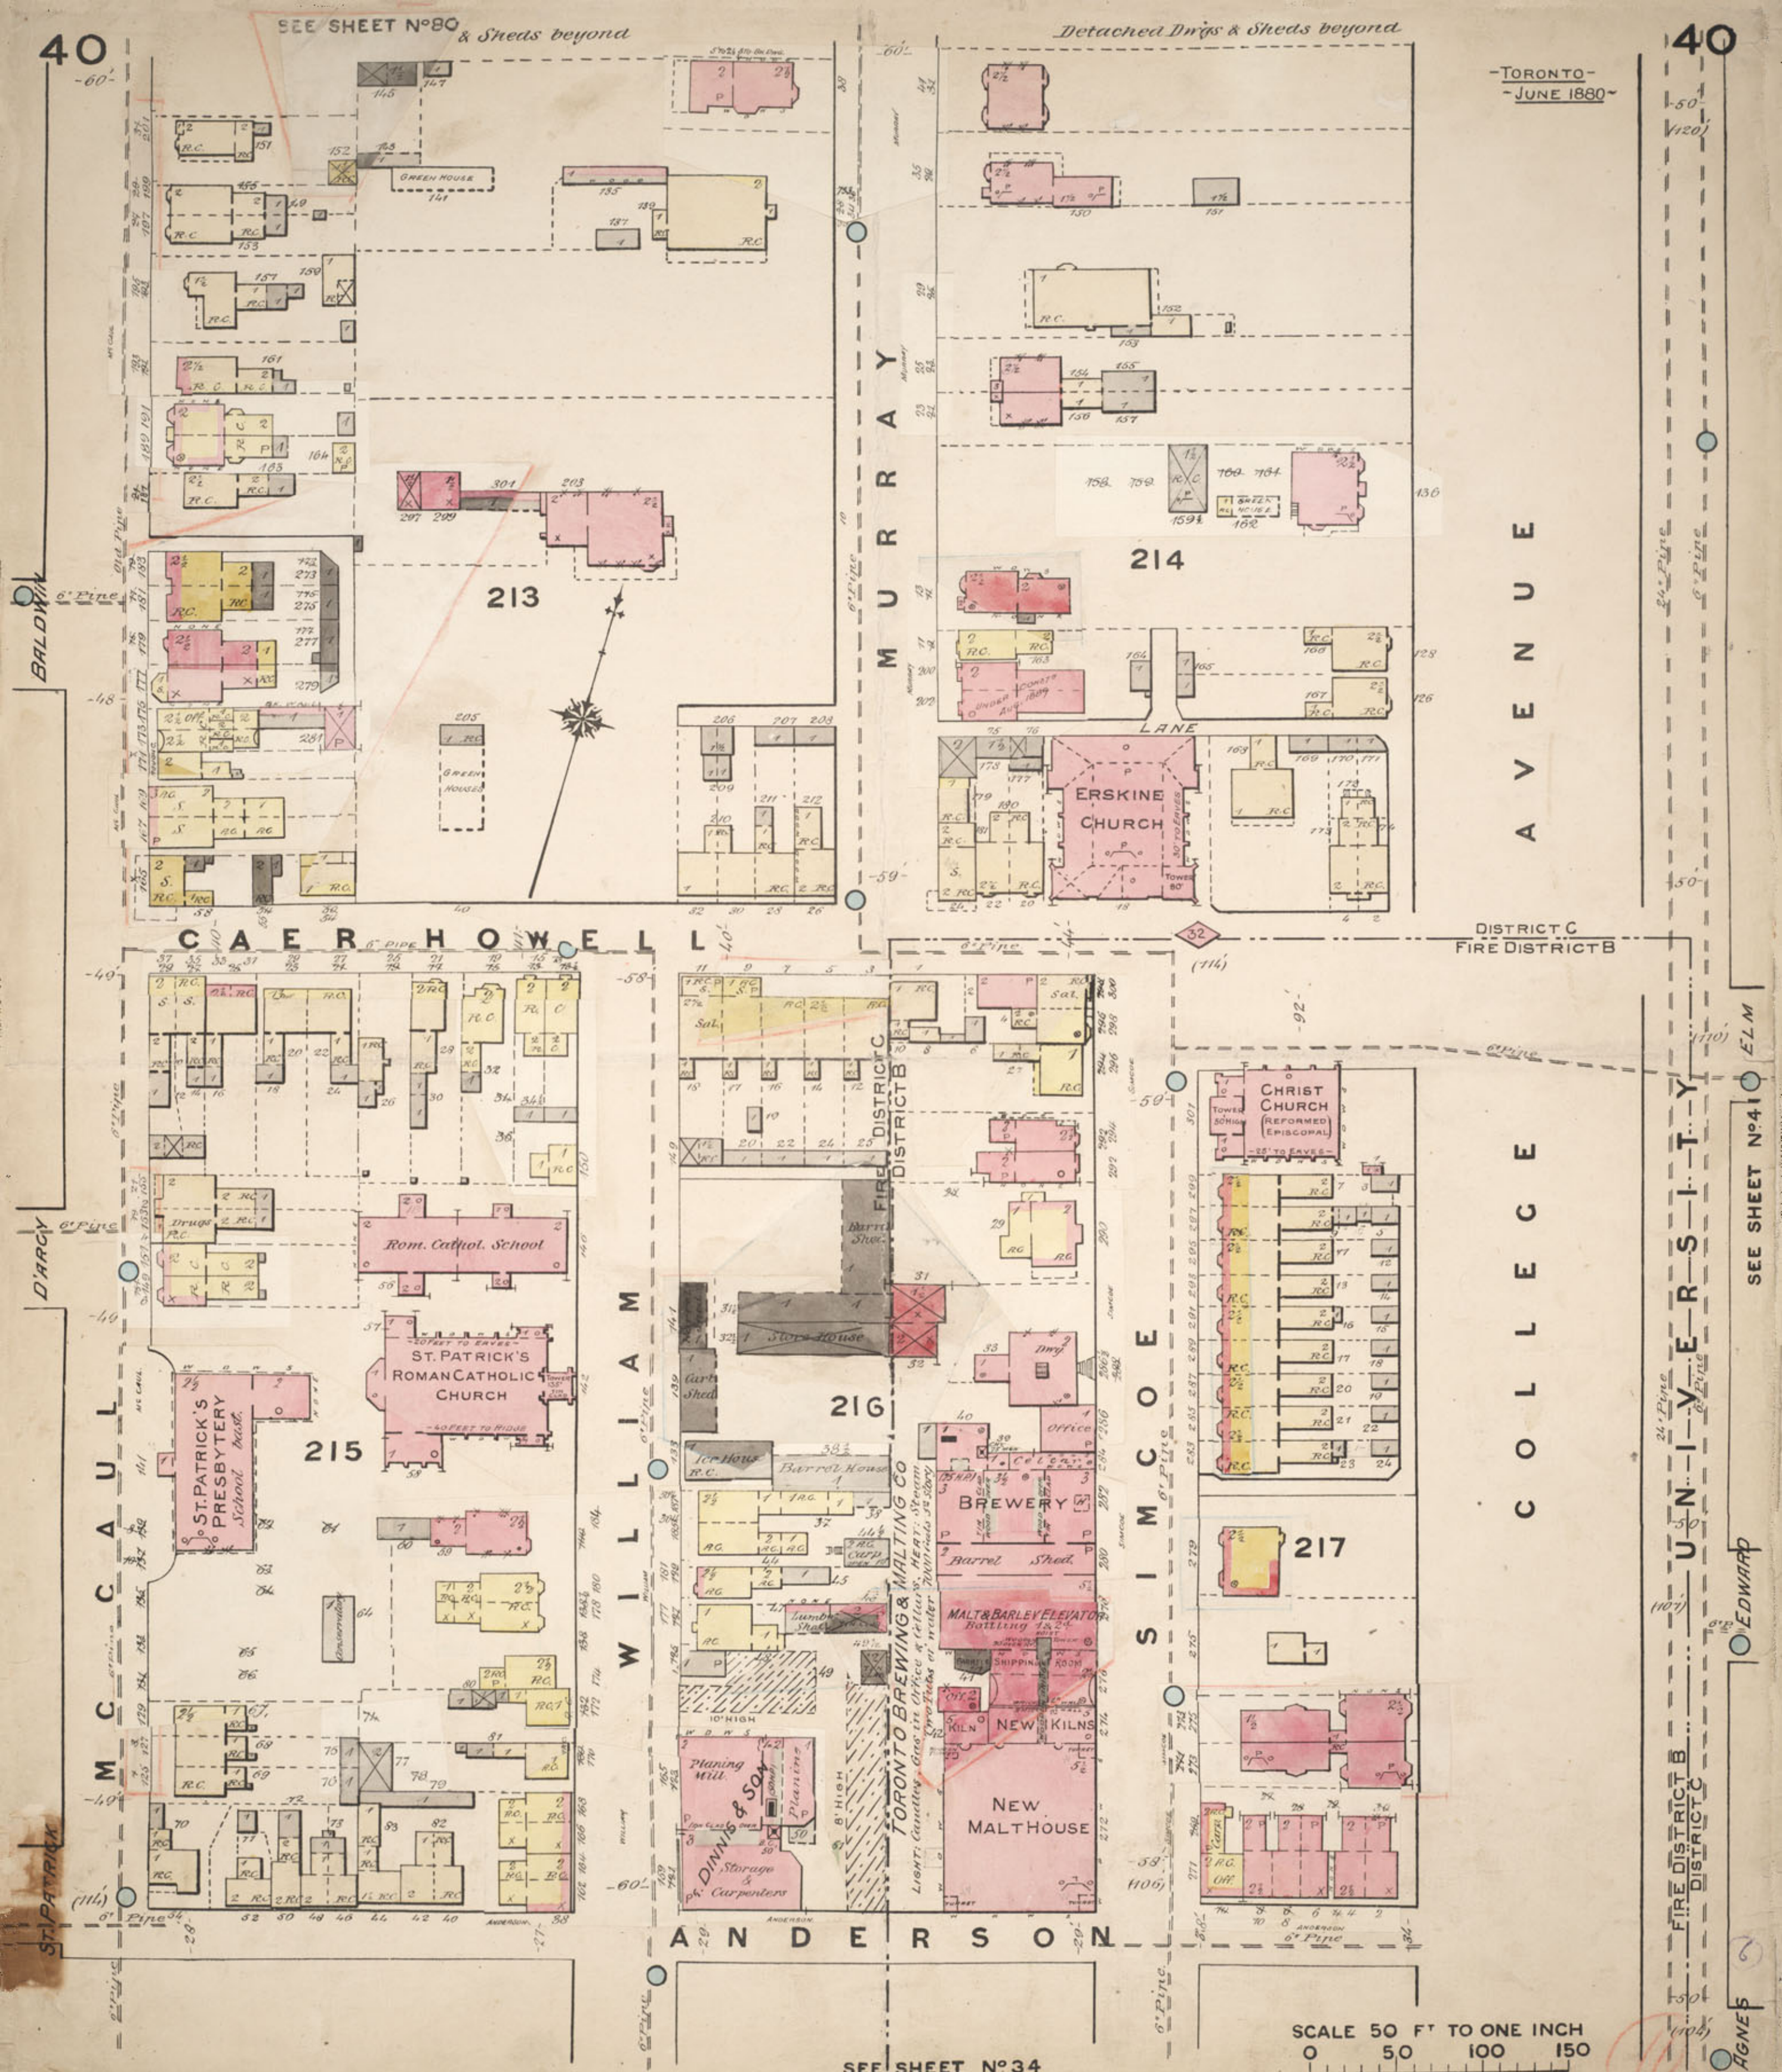



SEE SHEET No 4 (E L M)

EDWARD

AGNES

SEE SHEET N° 34









SCALE 50 FT TO ONE INCH
0 50 100 150

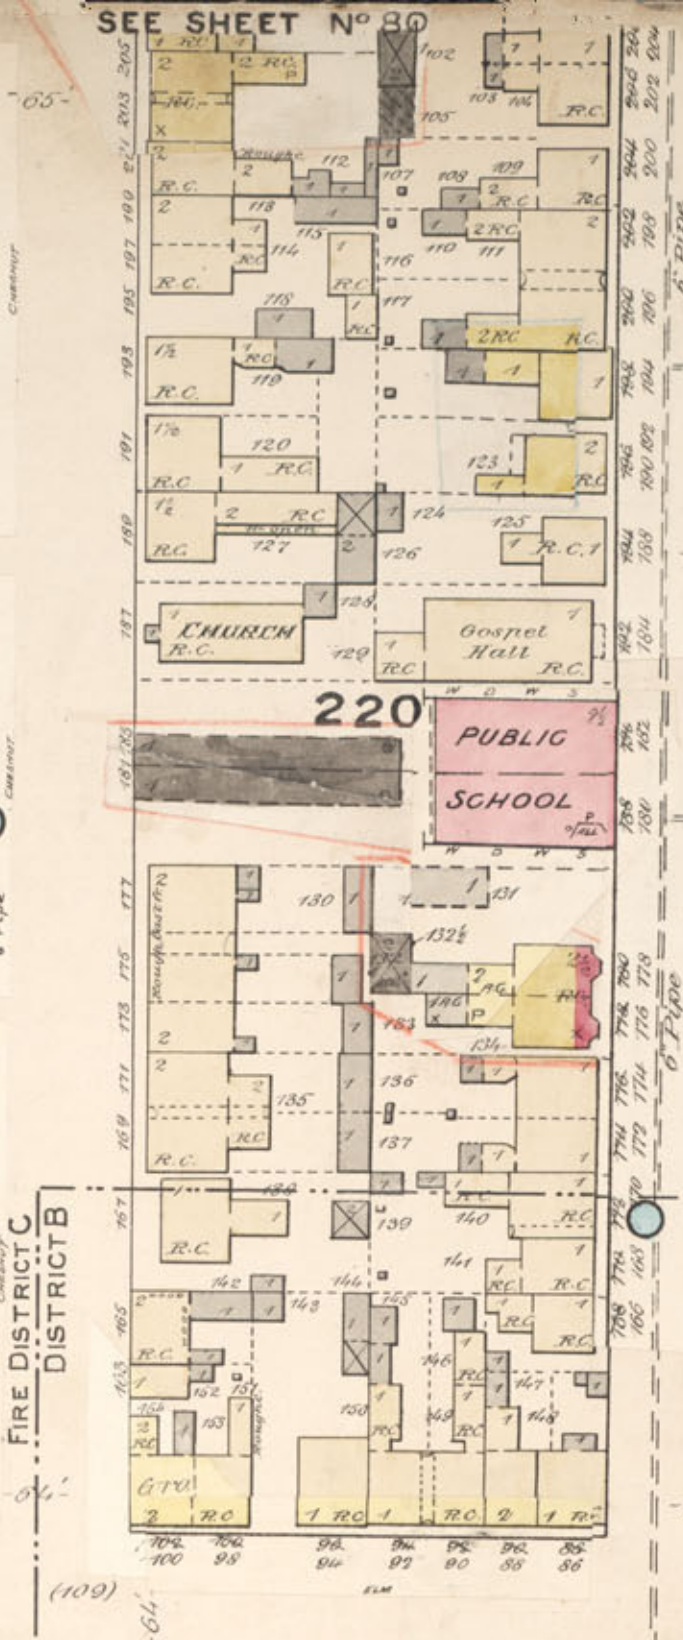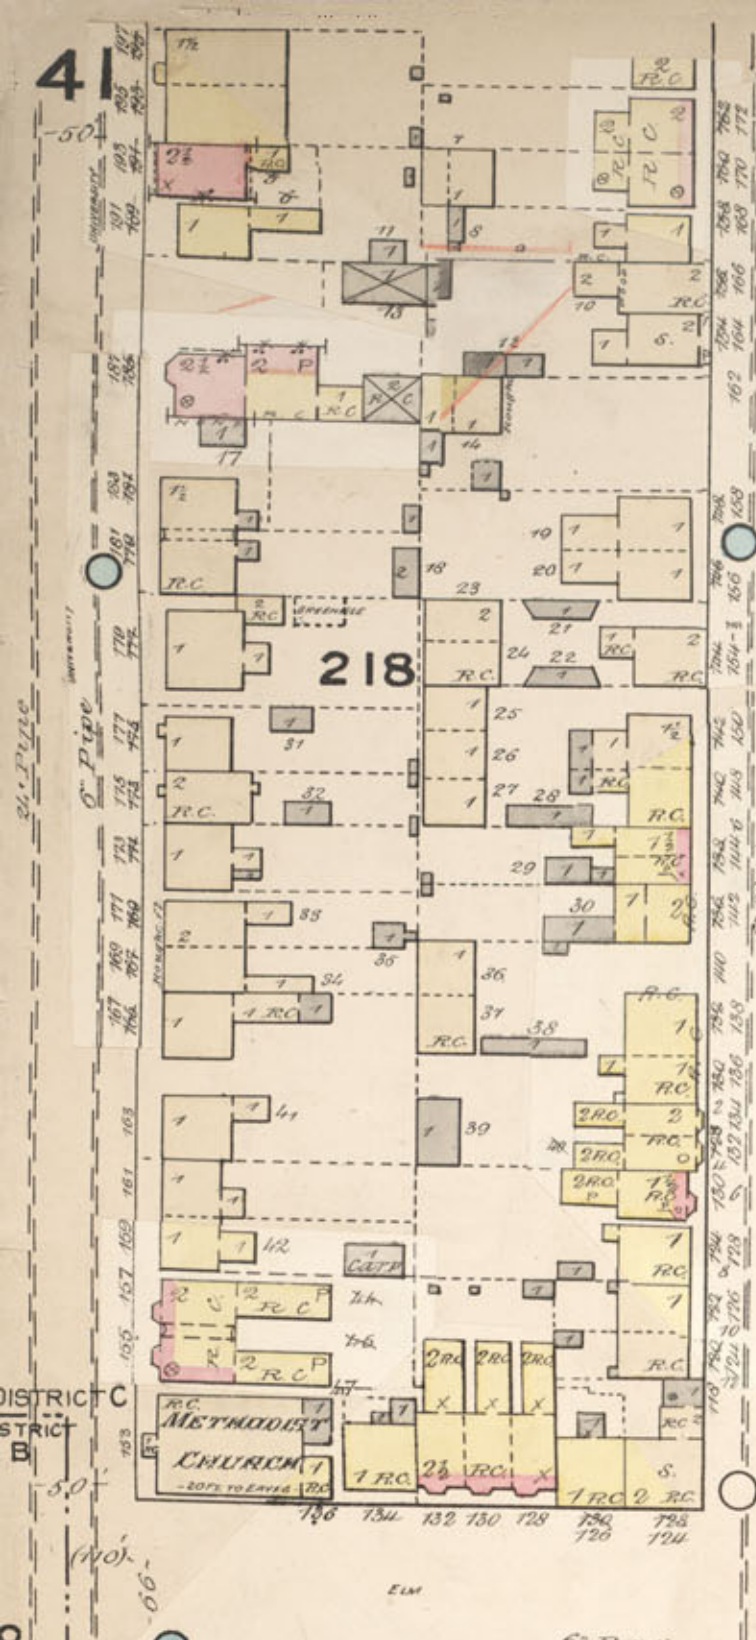


TORONTO - JUNE 1880 -

GERRARD

WALTON

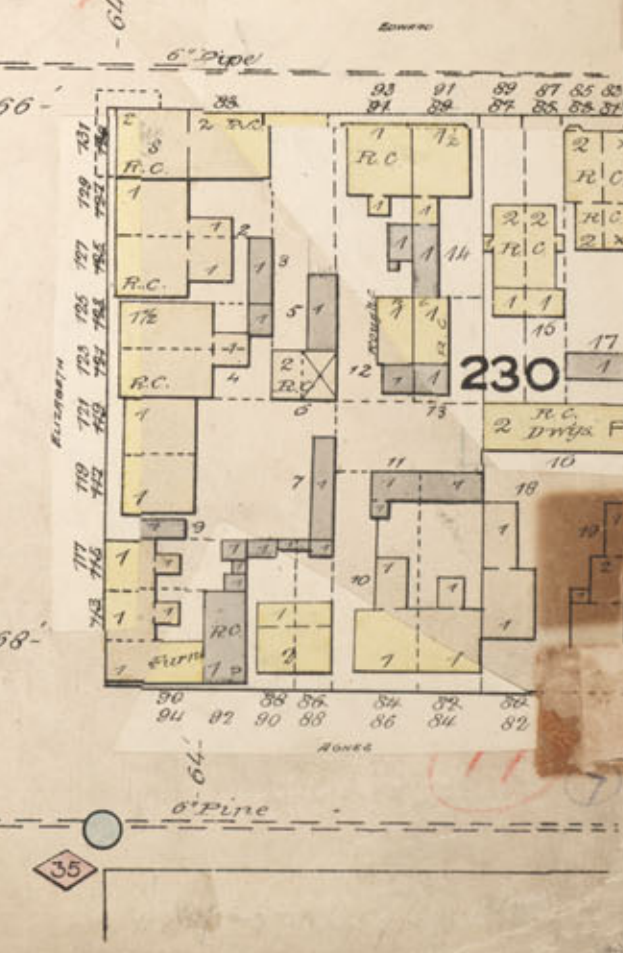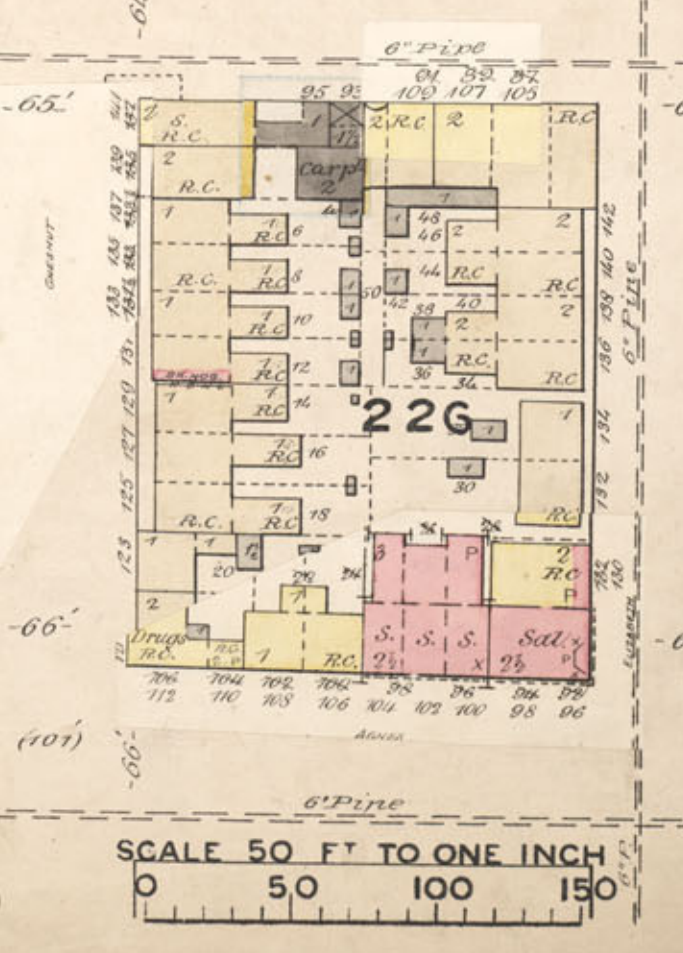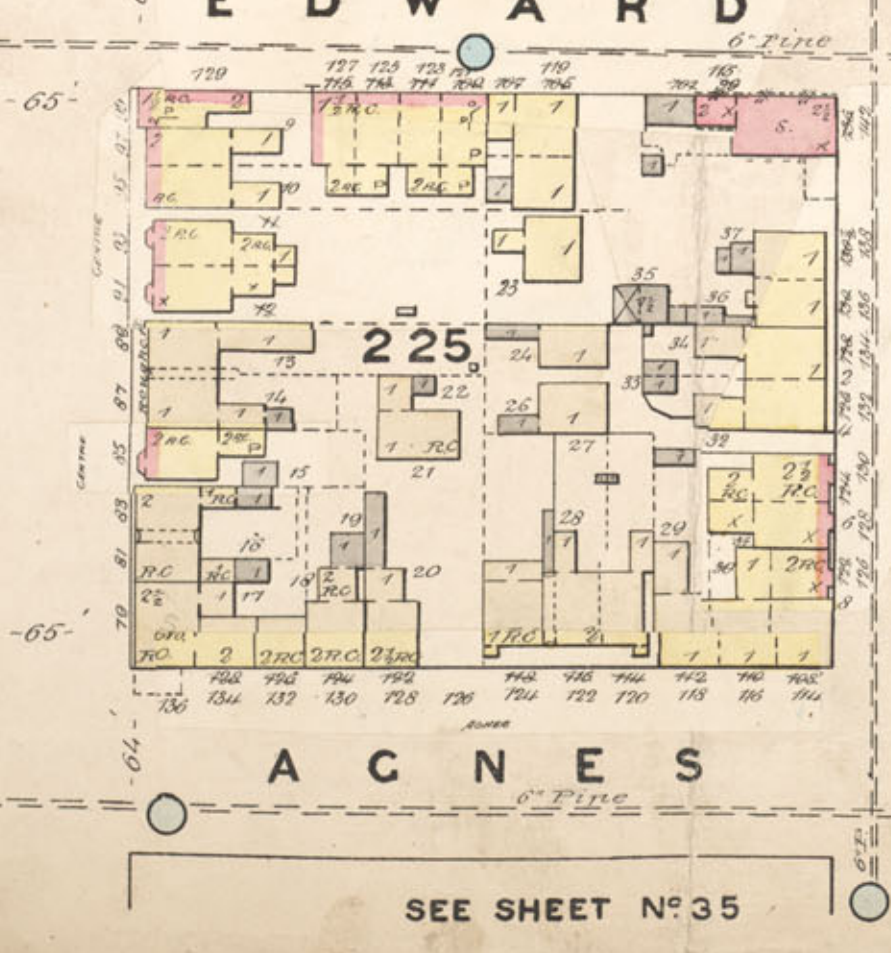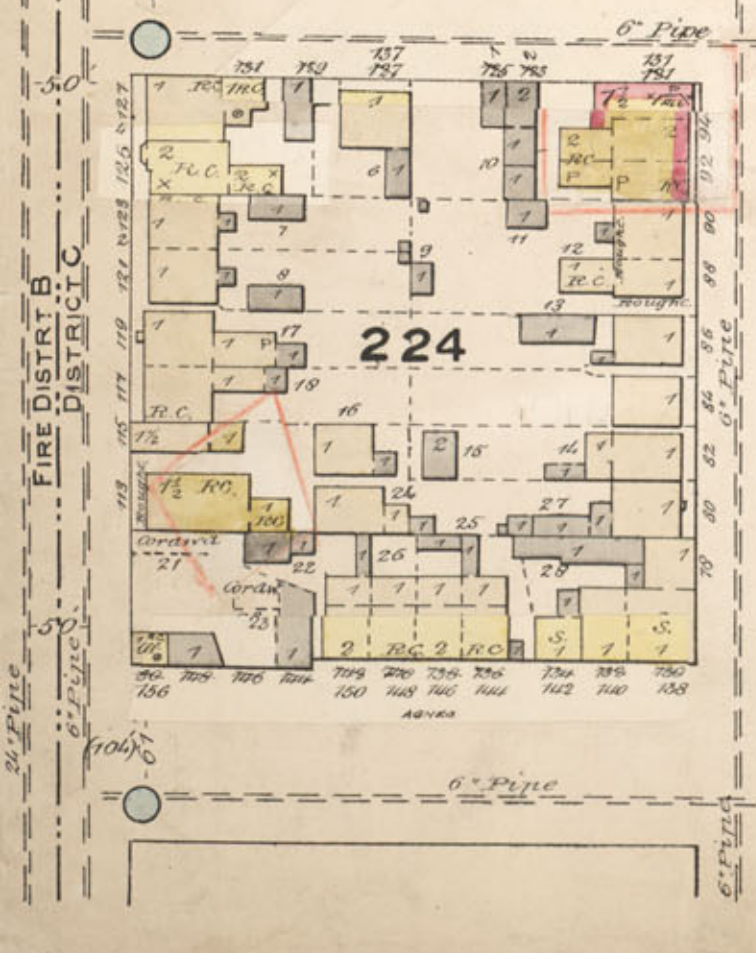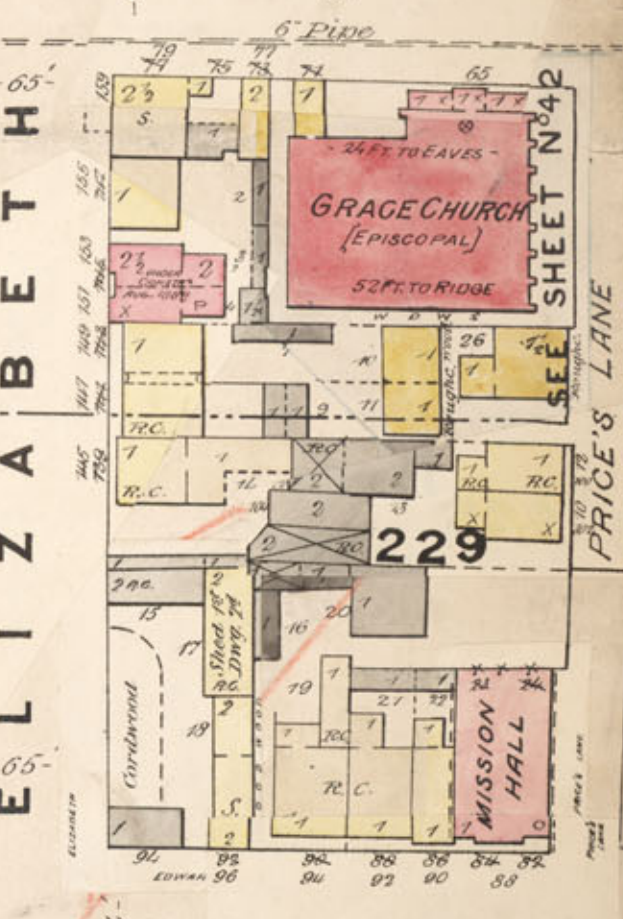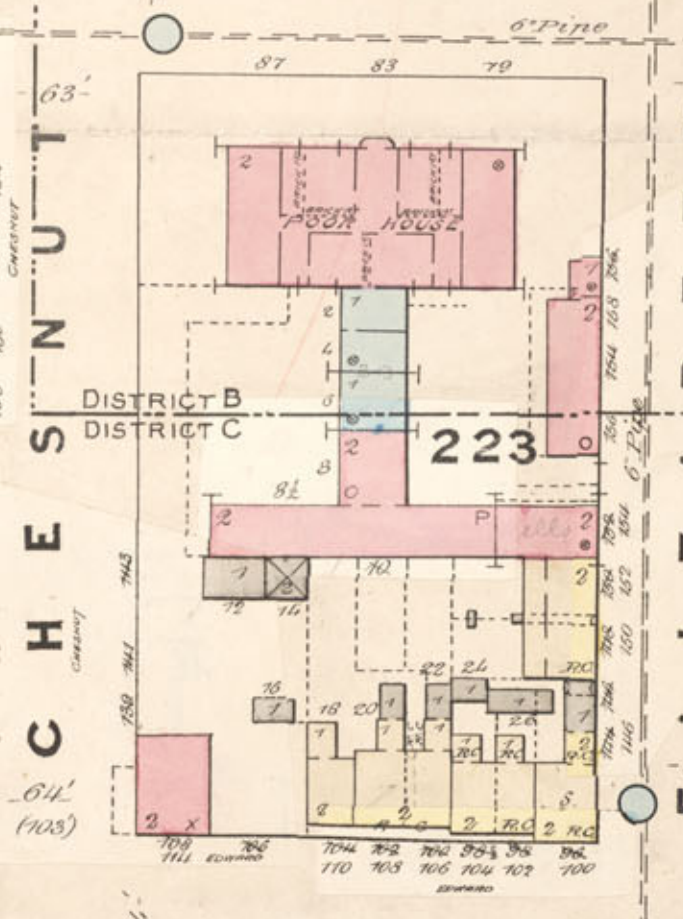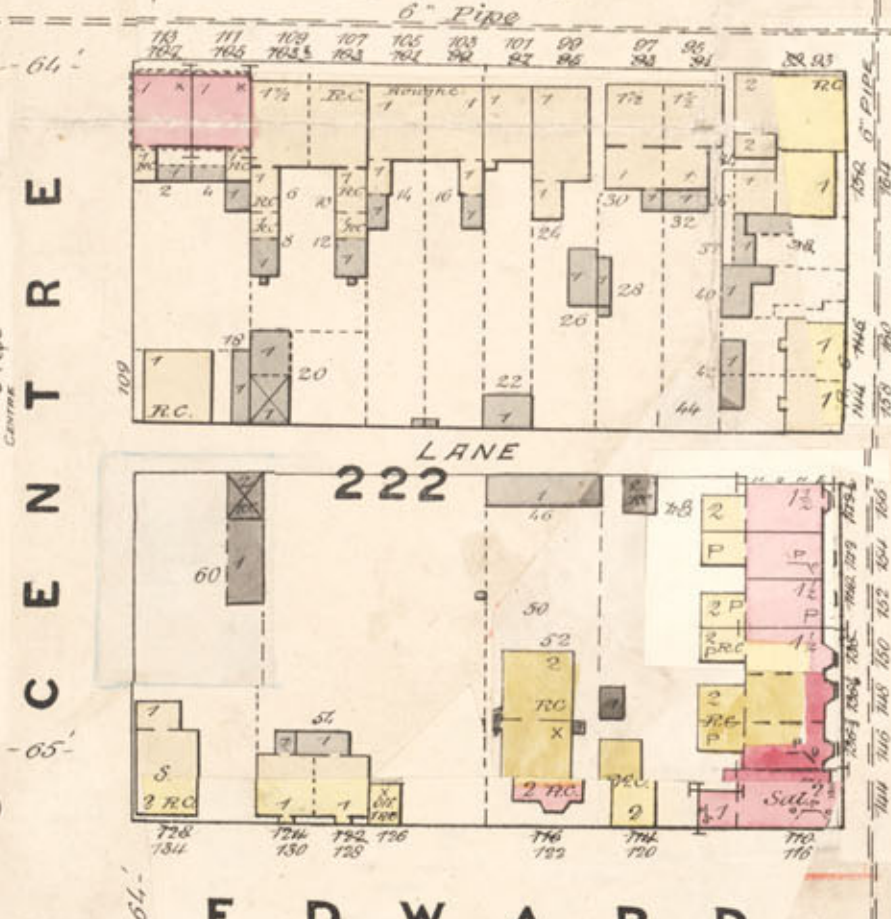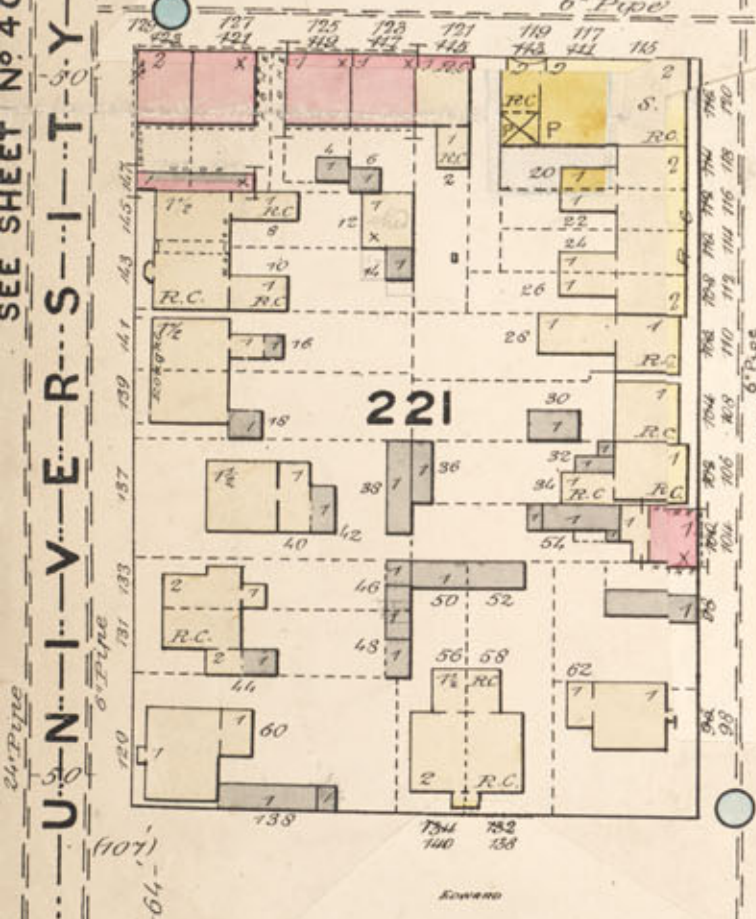

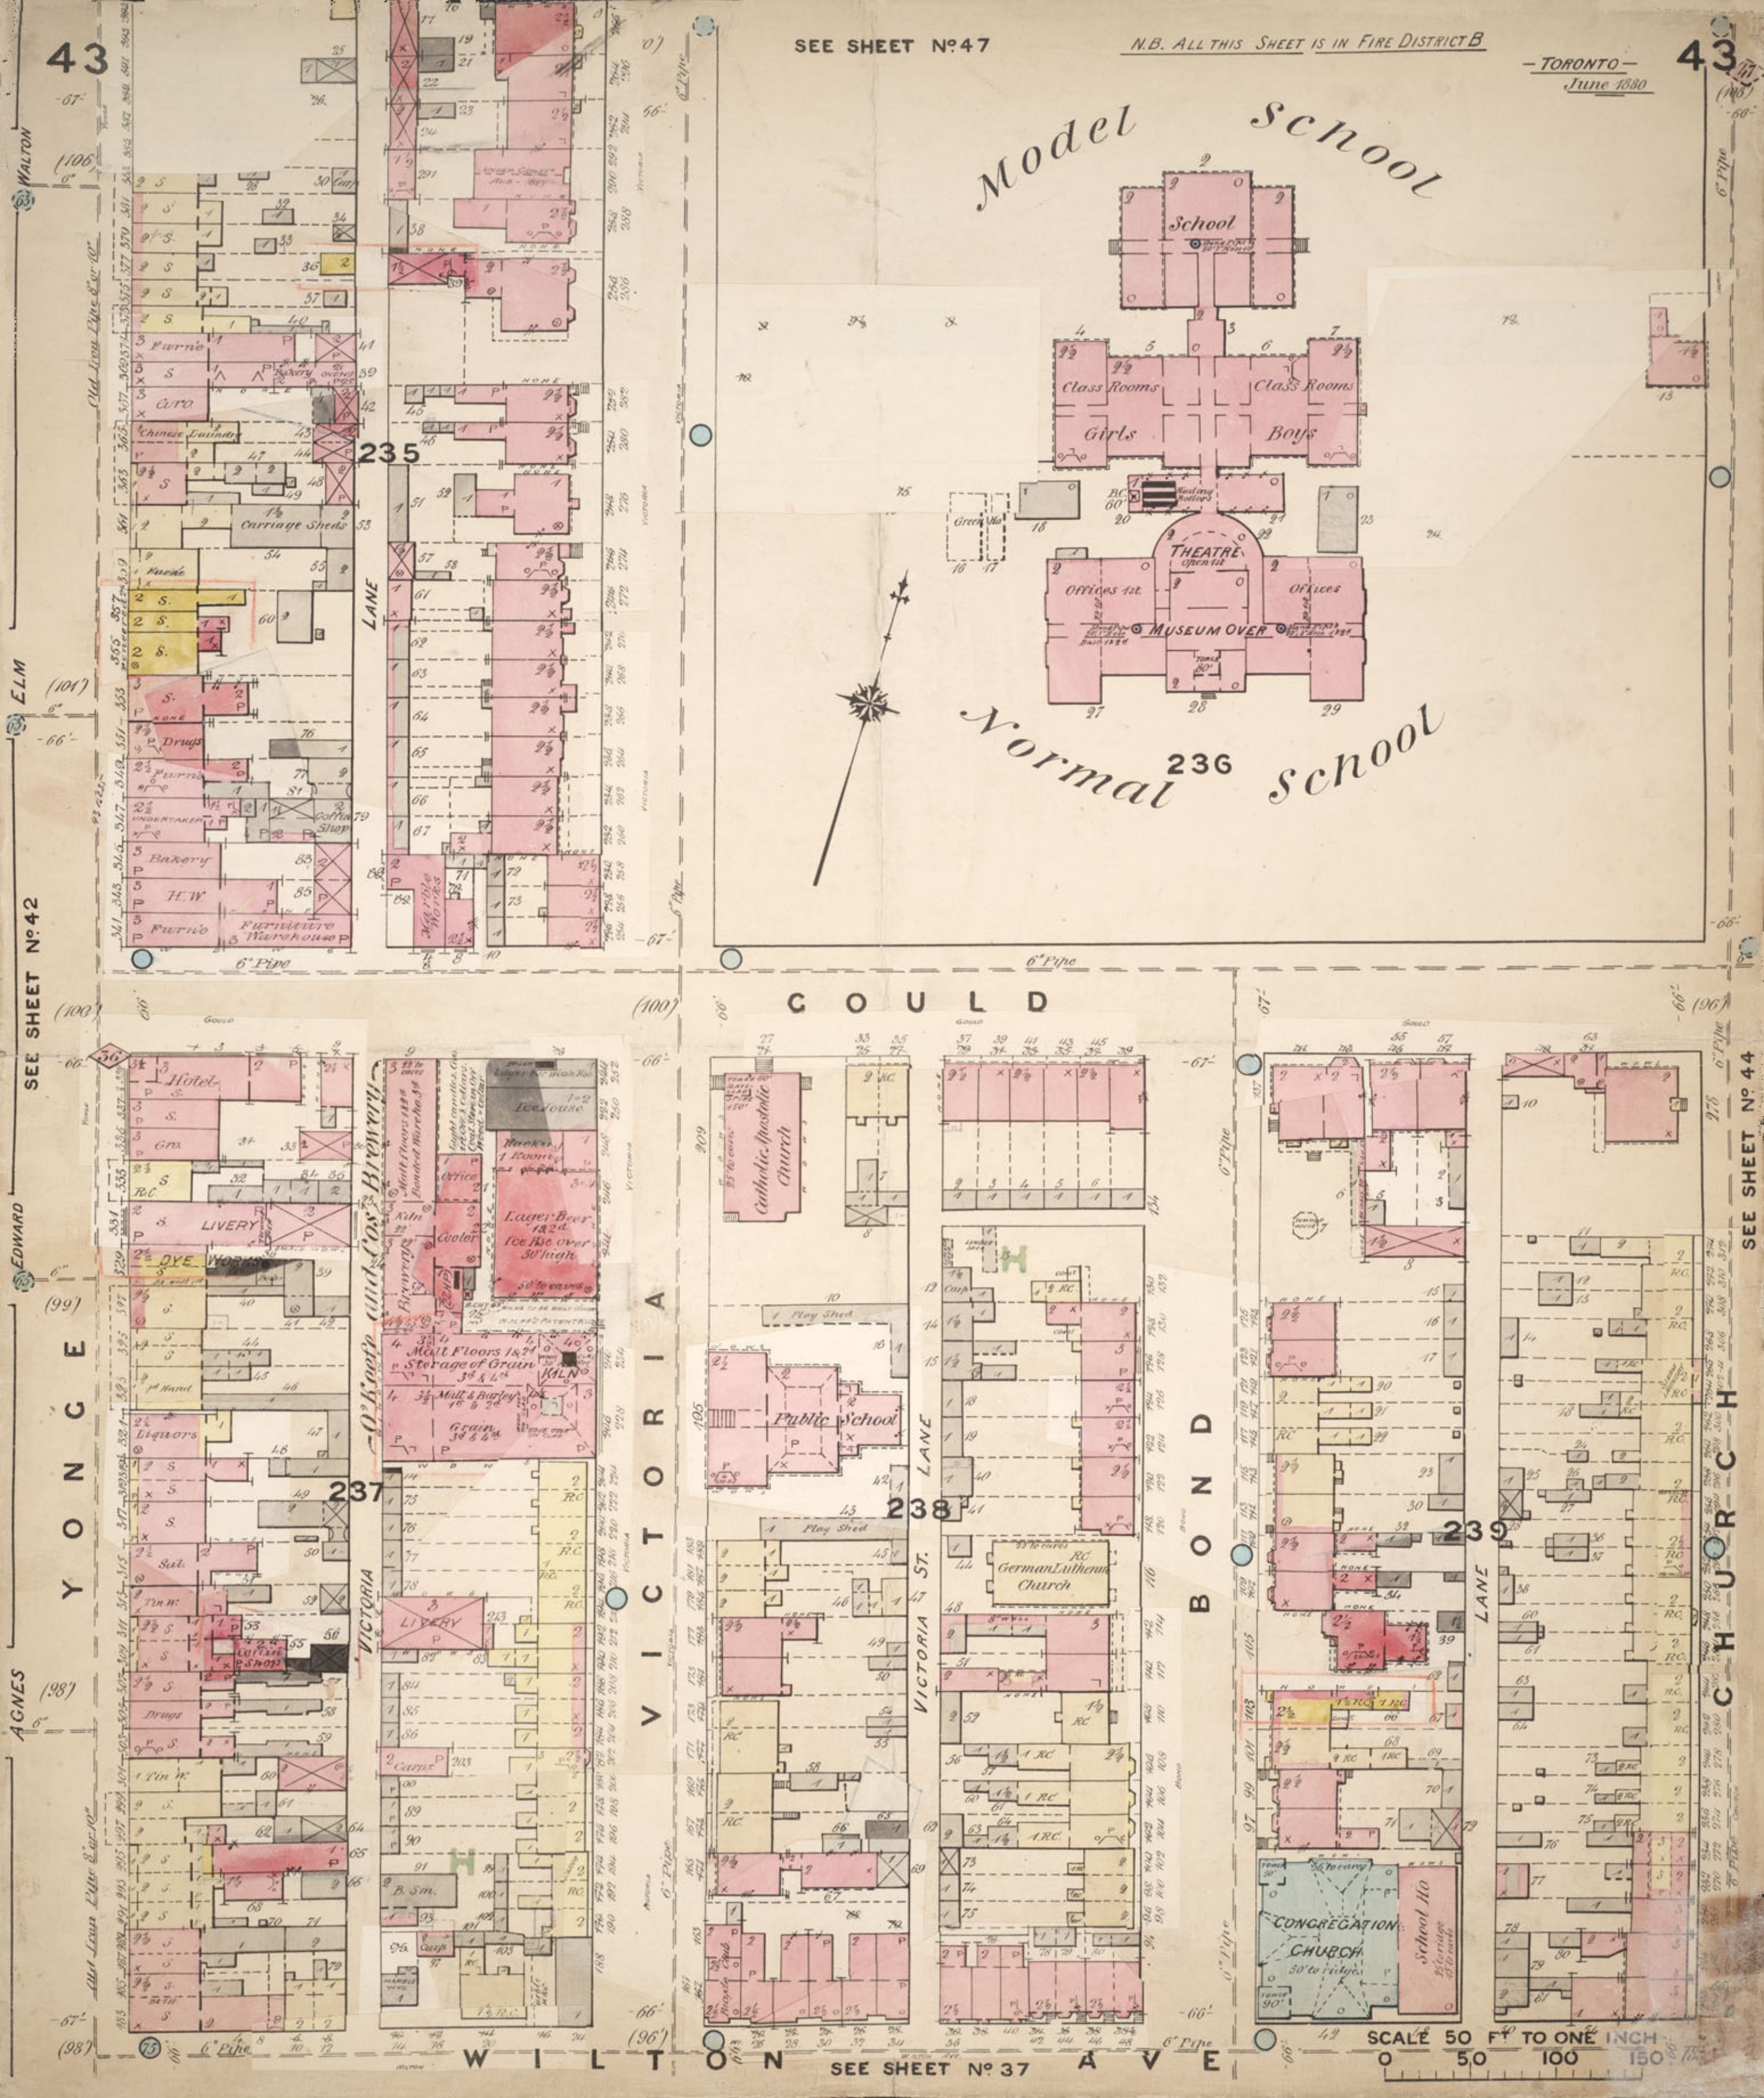

SEE SHEET N° 43


CHURCH

5" Pipe opposite


MUTUAL

JARVIS



SEE SHEET N° 45

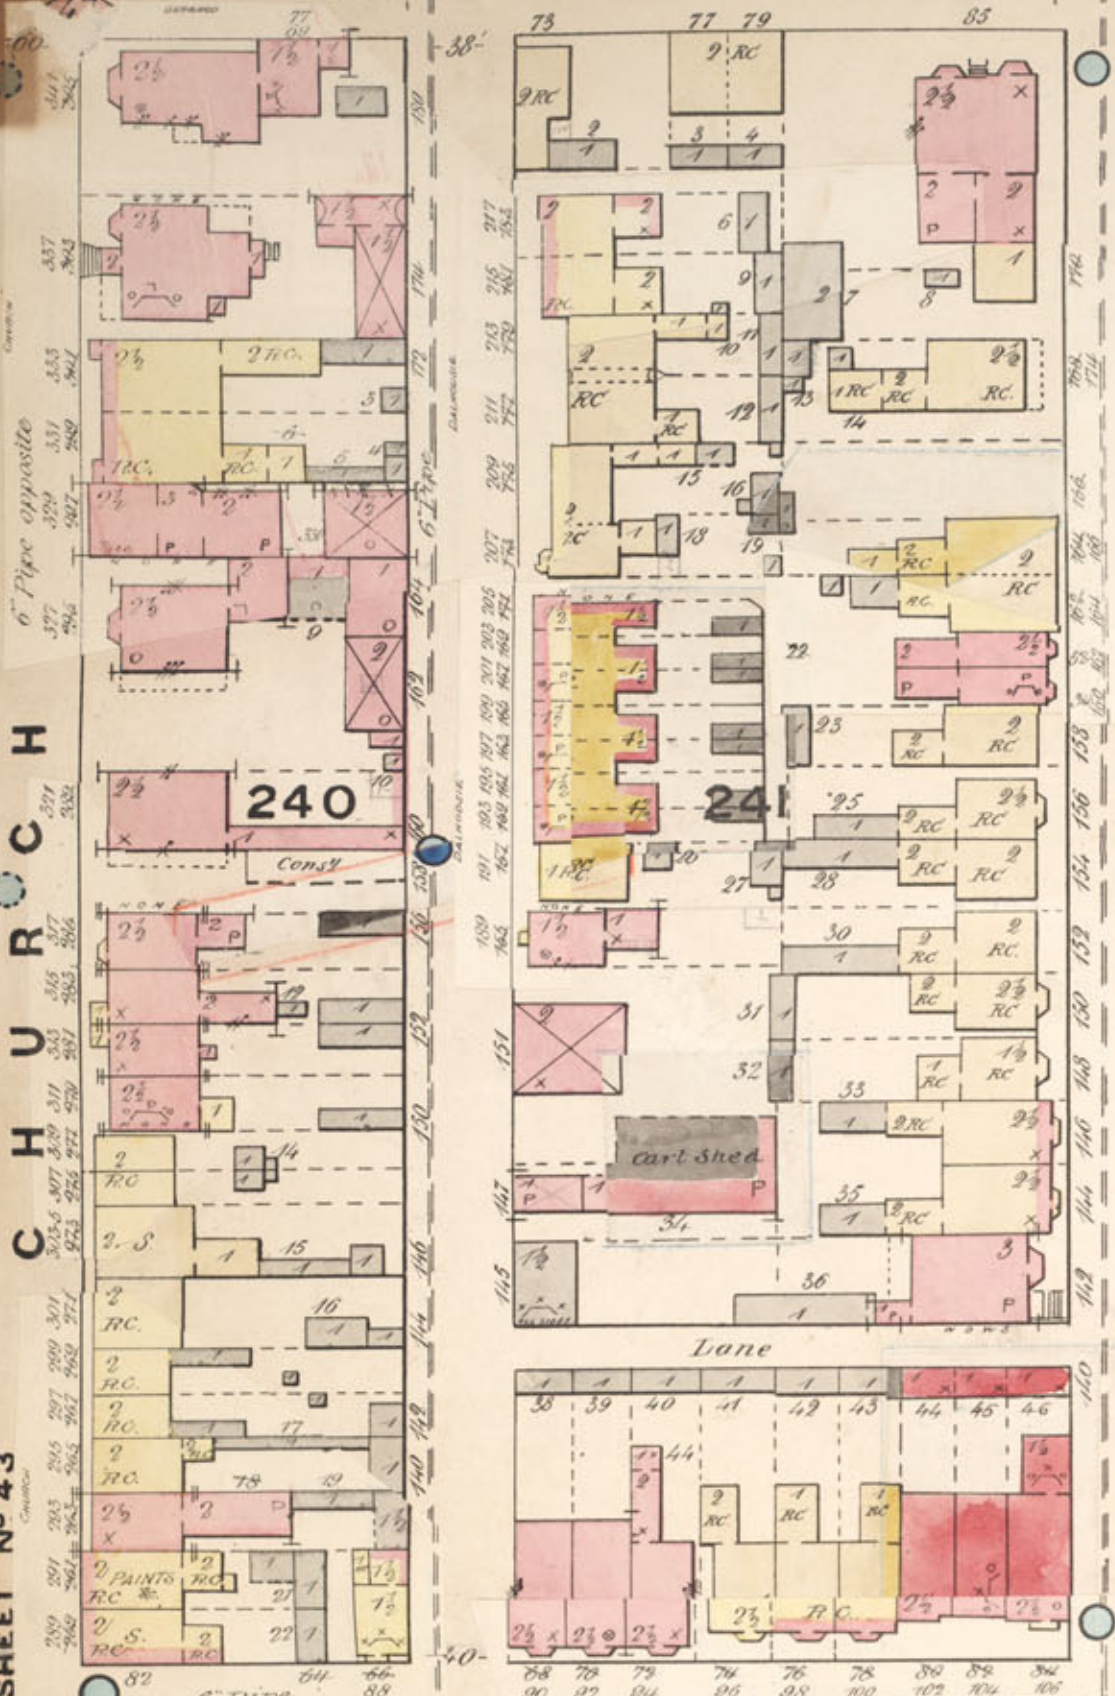

(96)

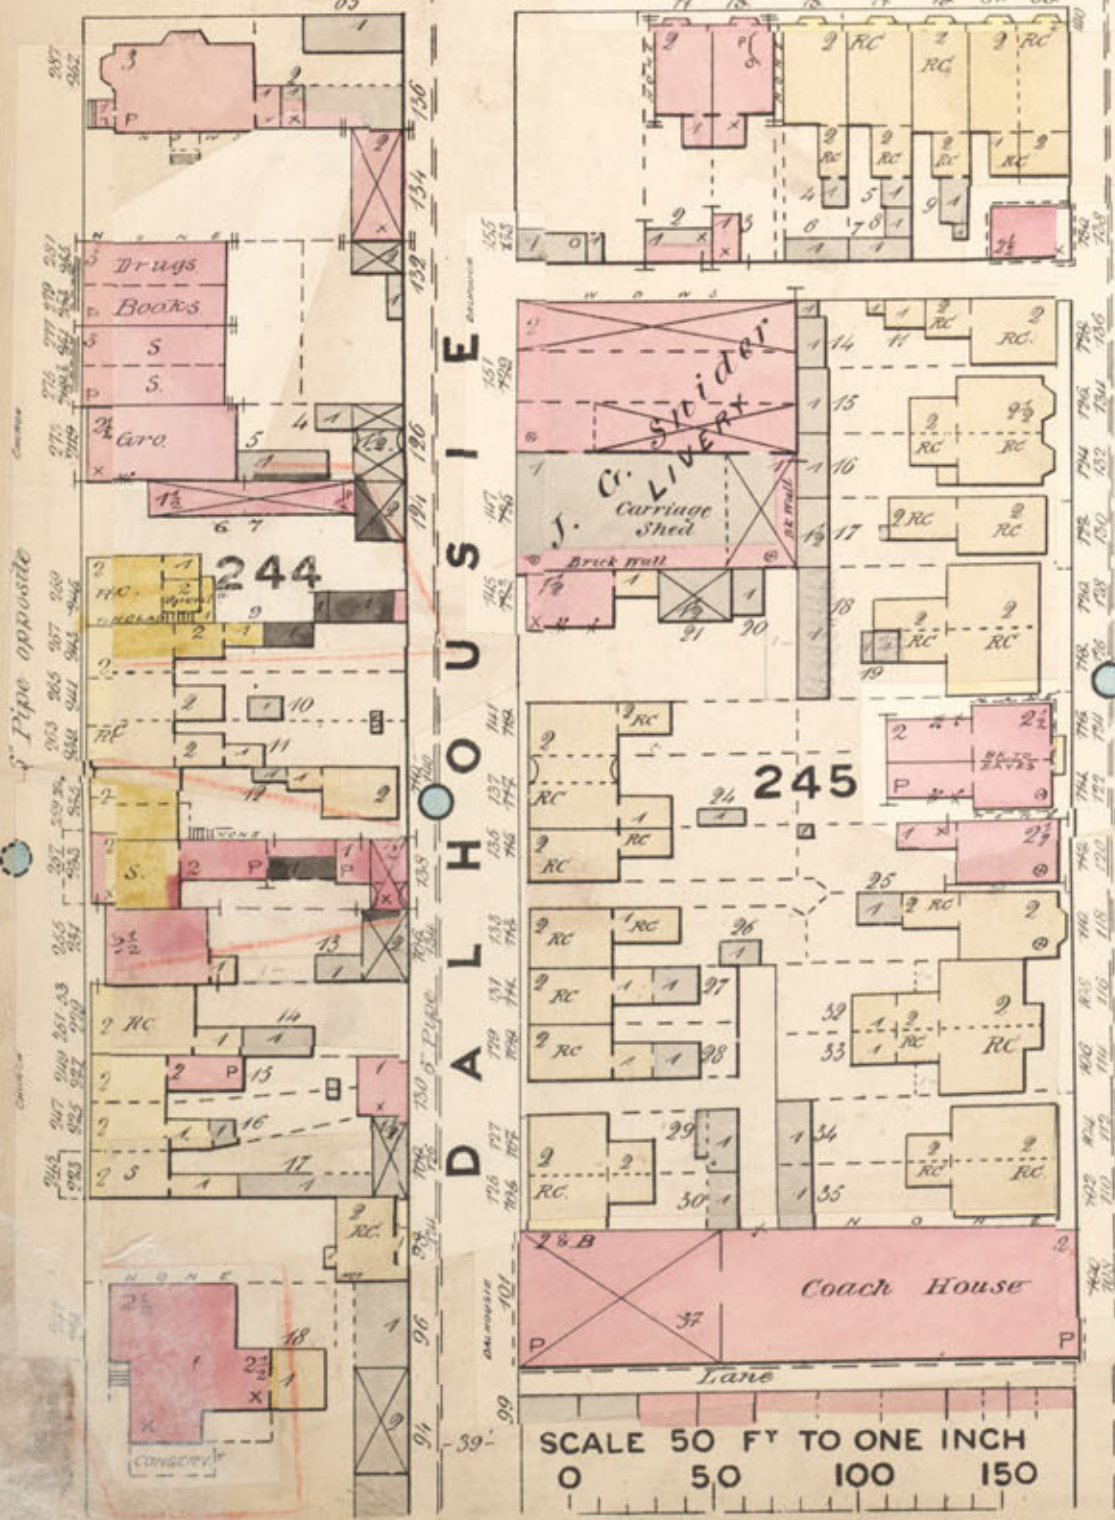

(96)

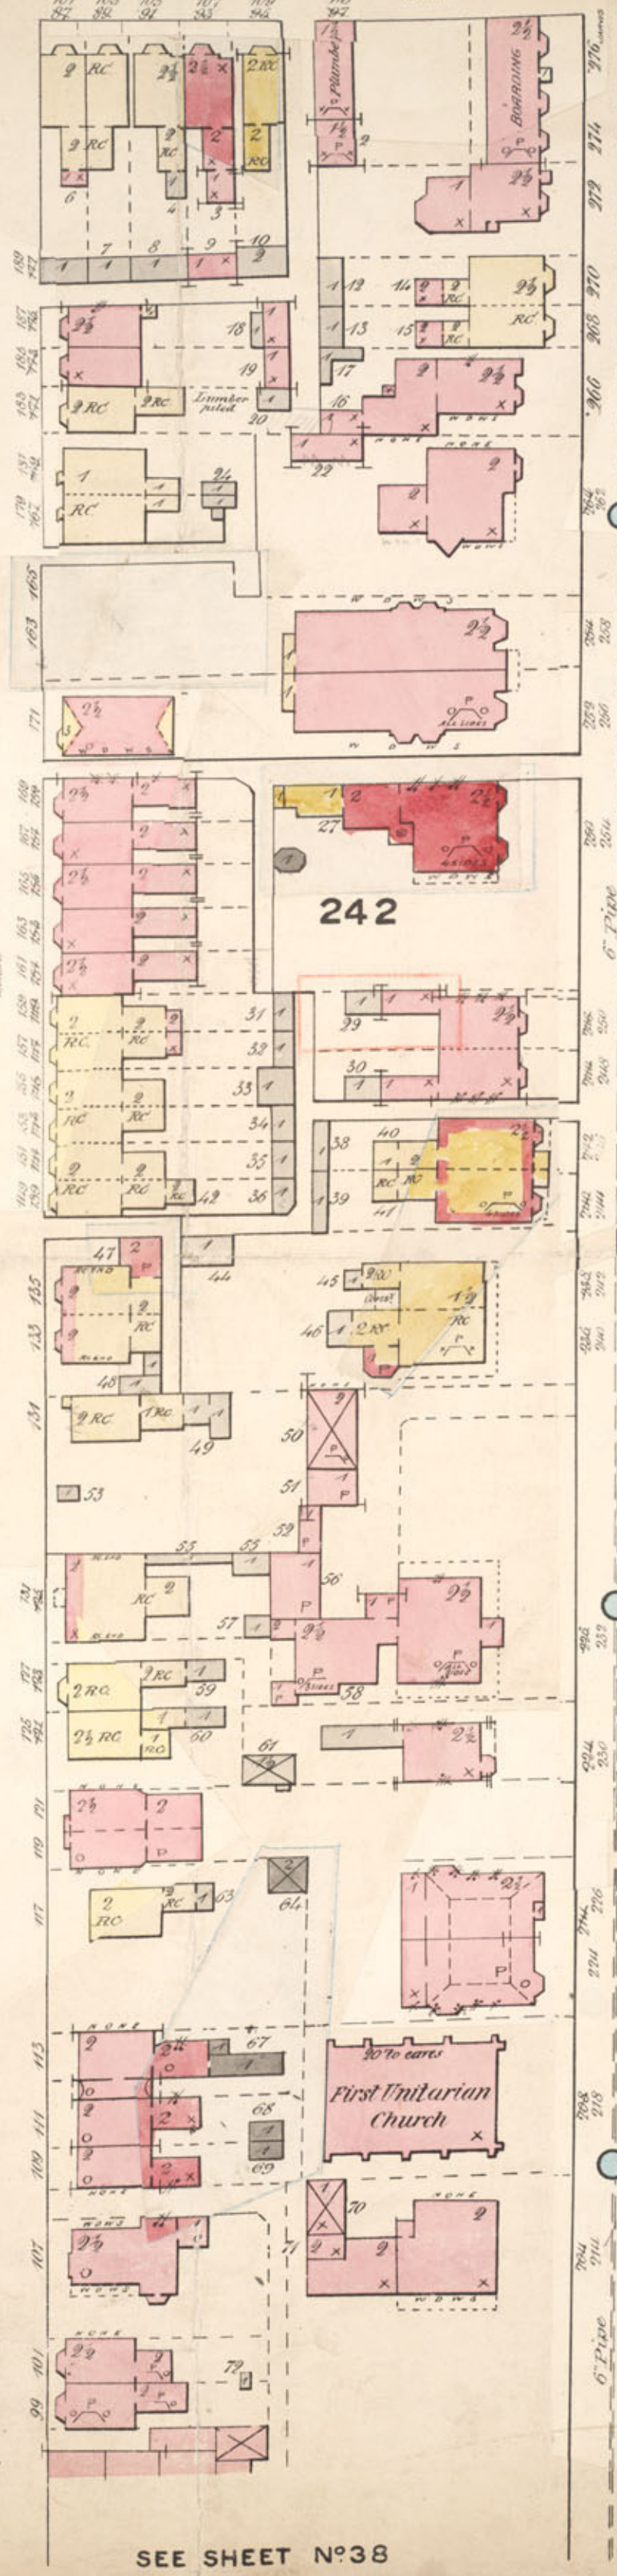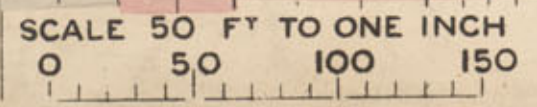

SEE SHEET N° 44

GEORGE

PEMBROKE

SHERBOURNE

SEE SHEET N° 89

246

247

248

CRESCENT


WILTON

WILTON AVE


SCALE 50 FT TO ONE INCH
0 50 100 150

SEE SHEET N° 39


GREENVILLE

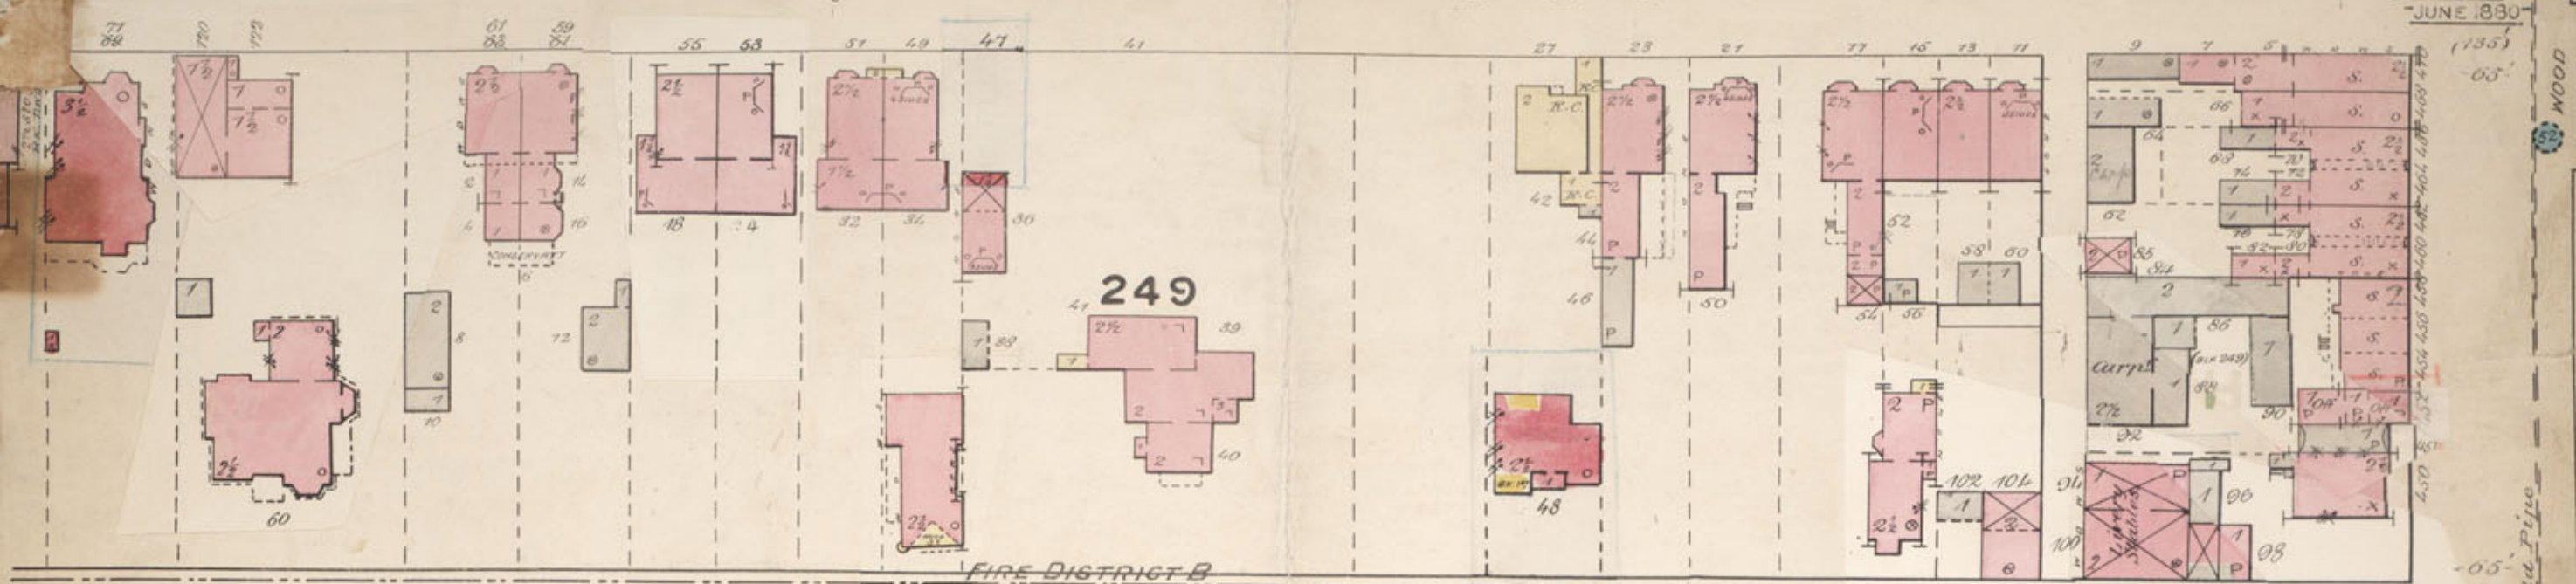


COLLEGE AVENUE

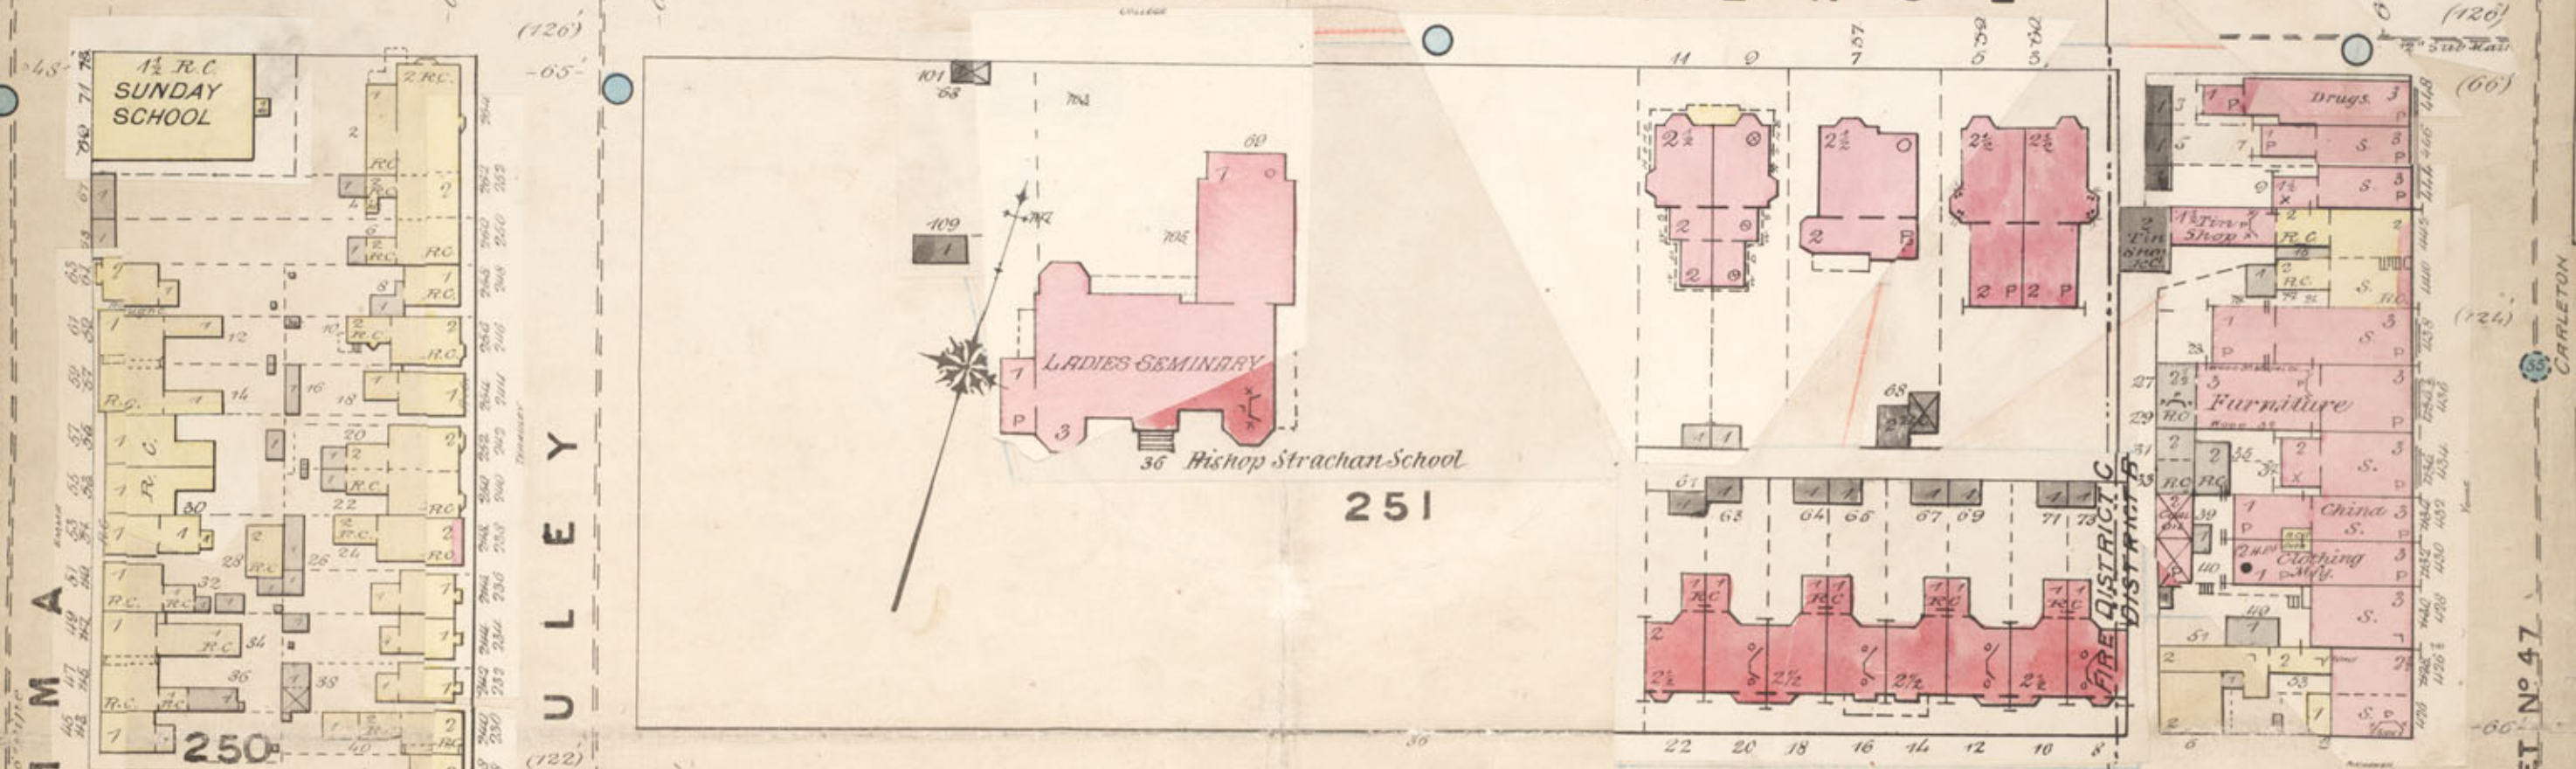

BUCHANAN

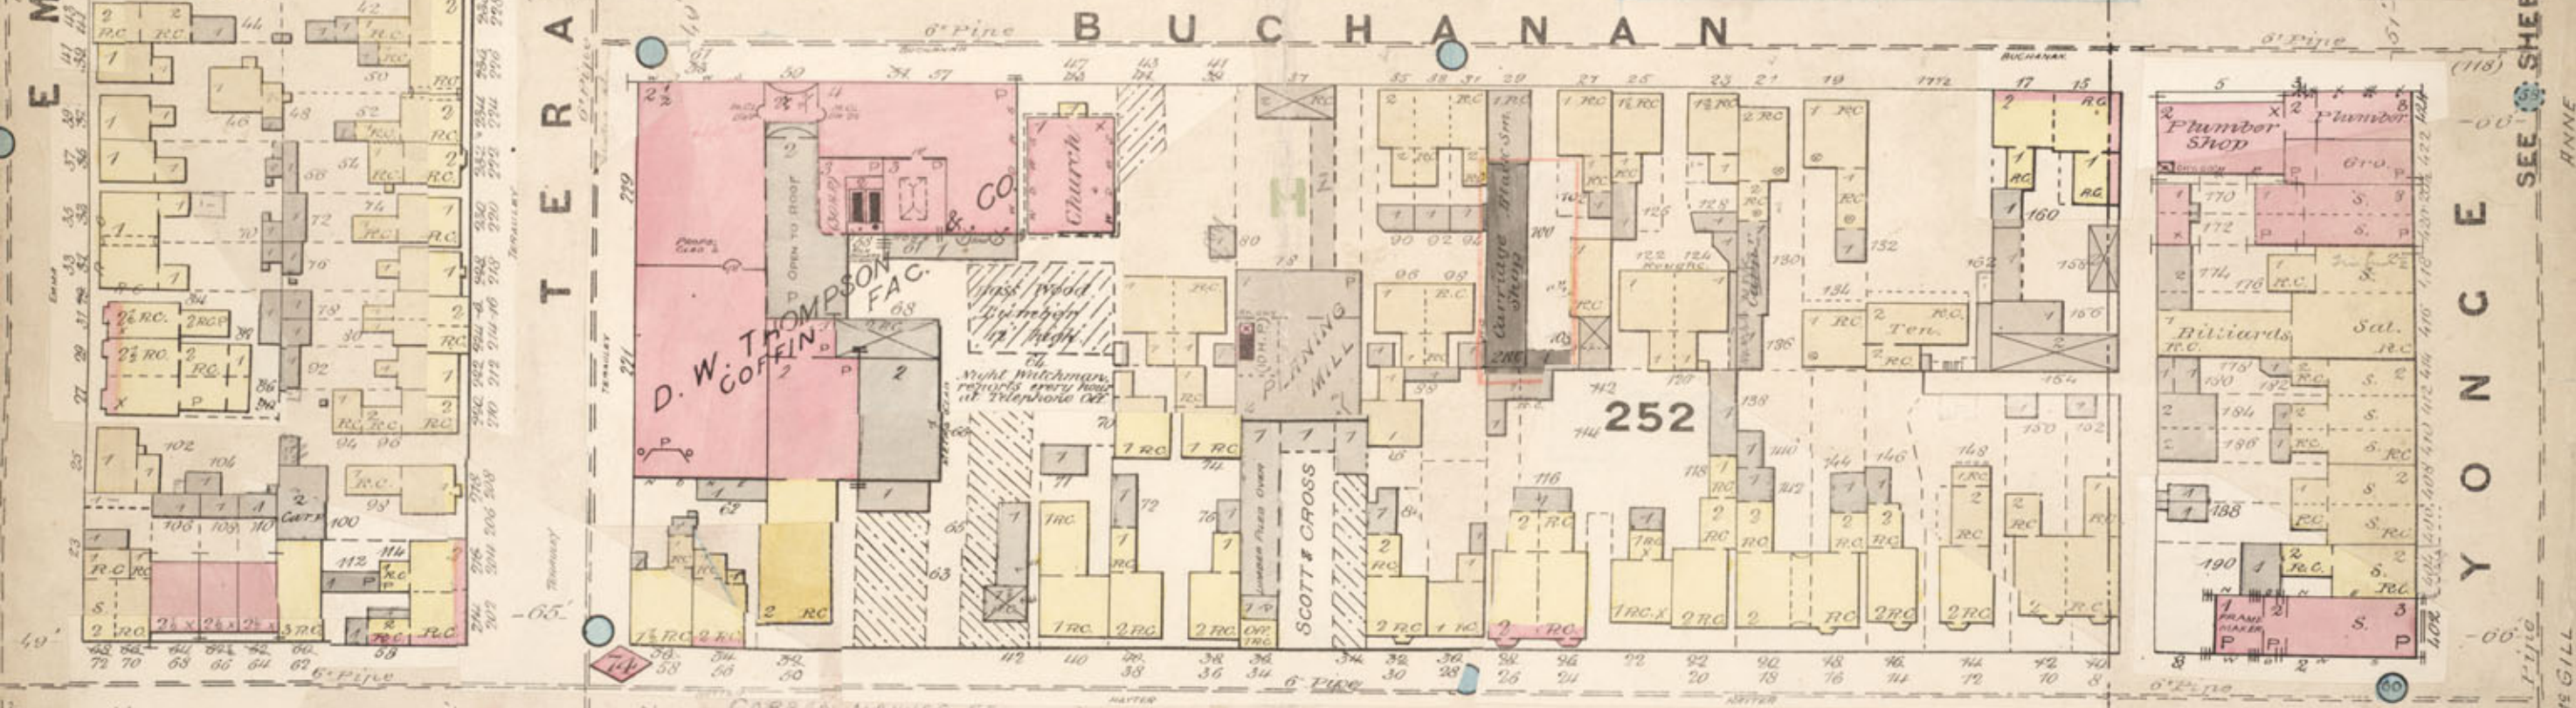



HAYTER

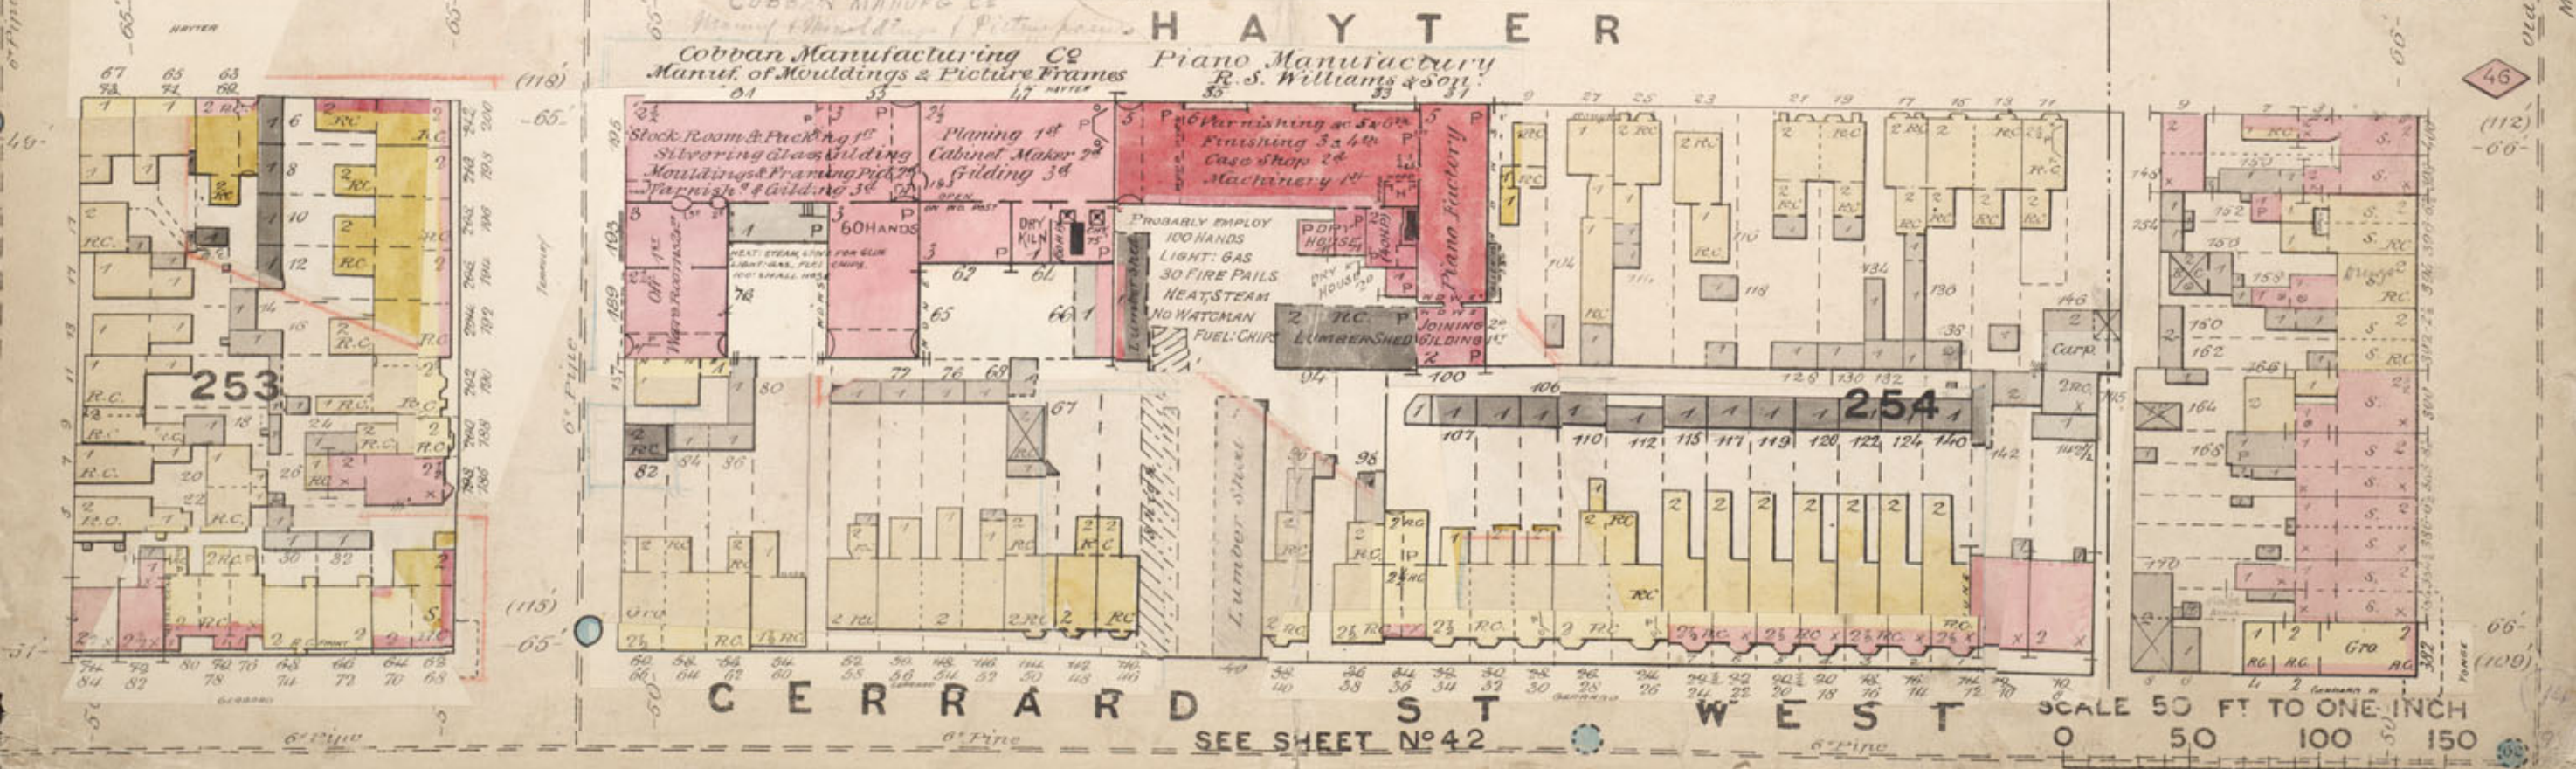


CERRARD ST WEST

47 (129)

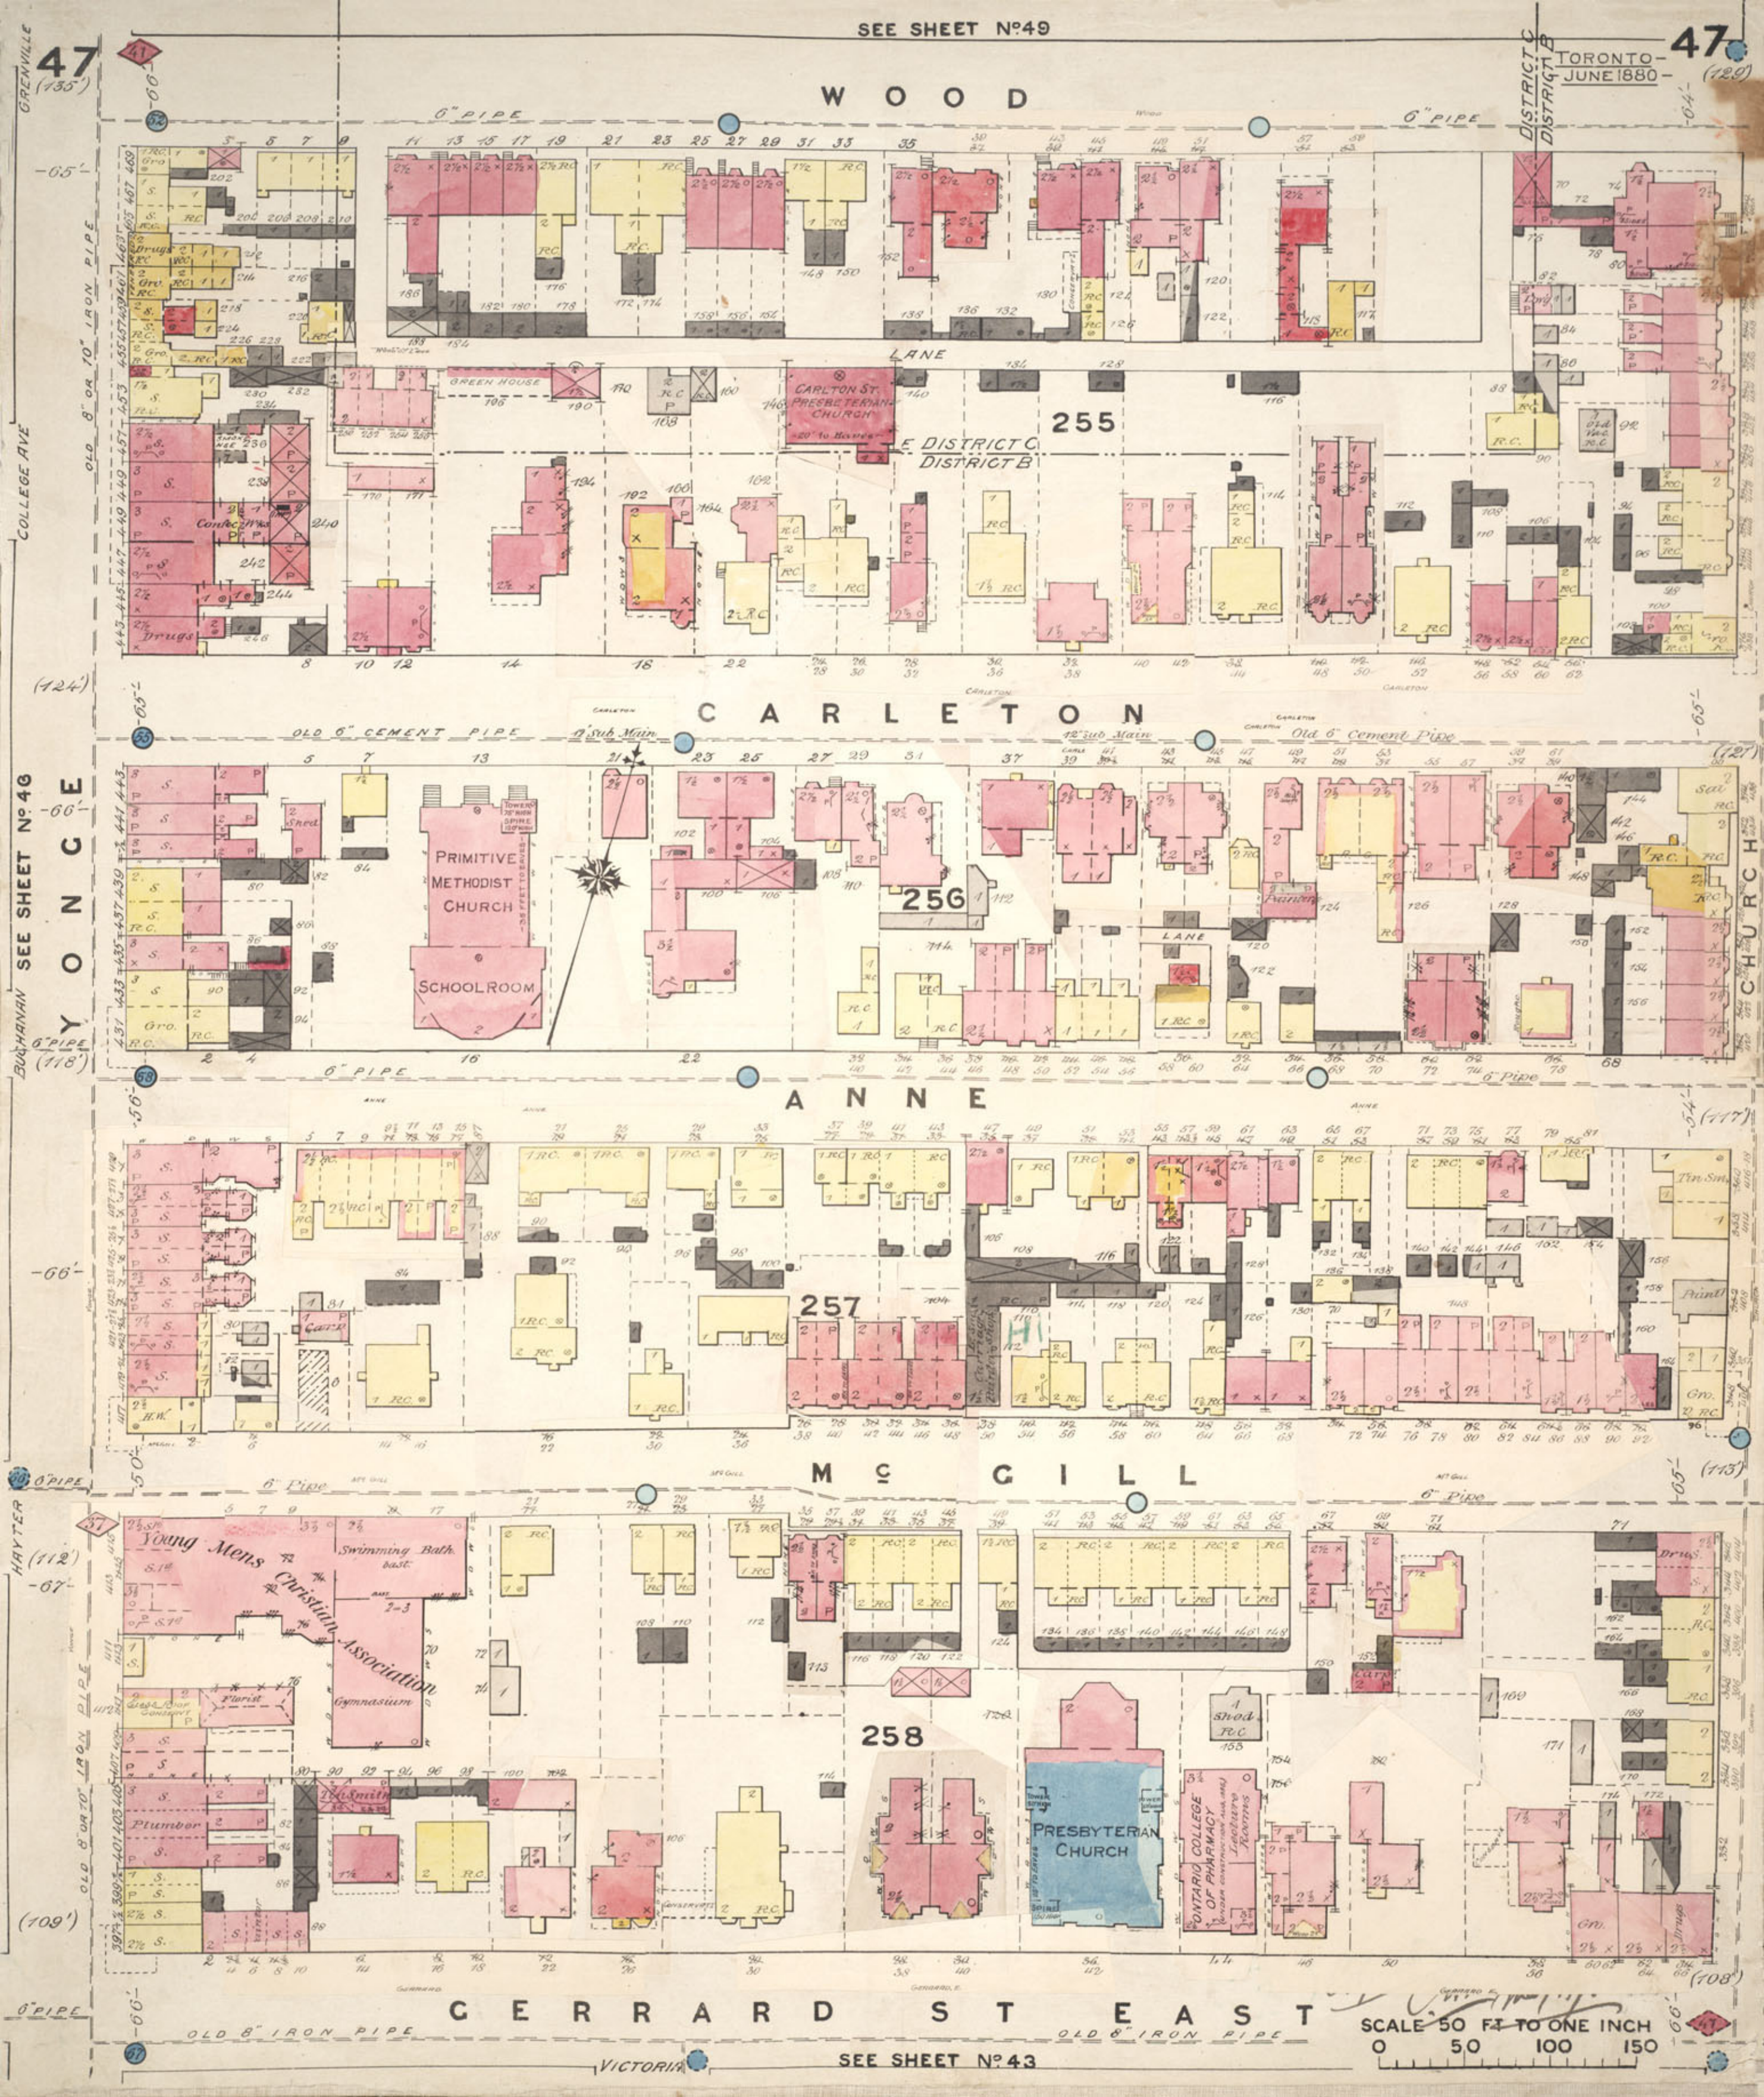


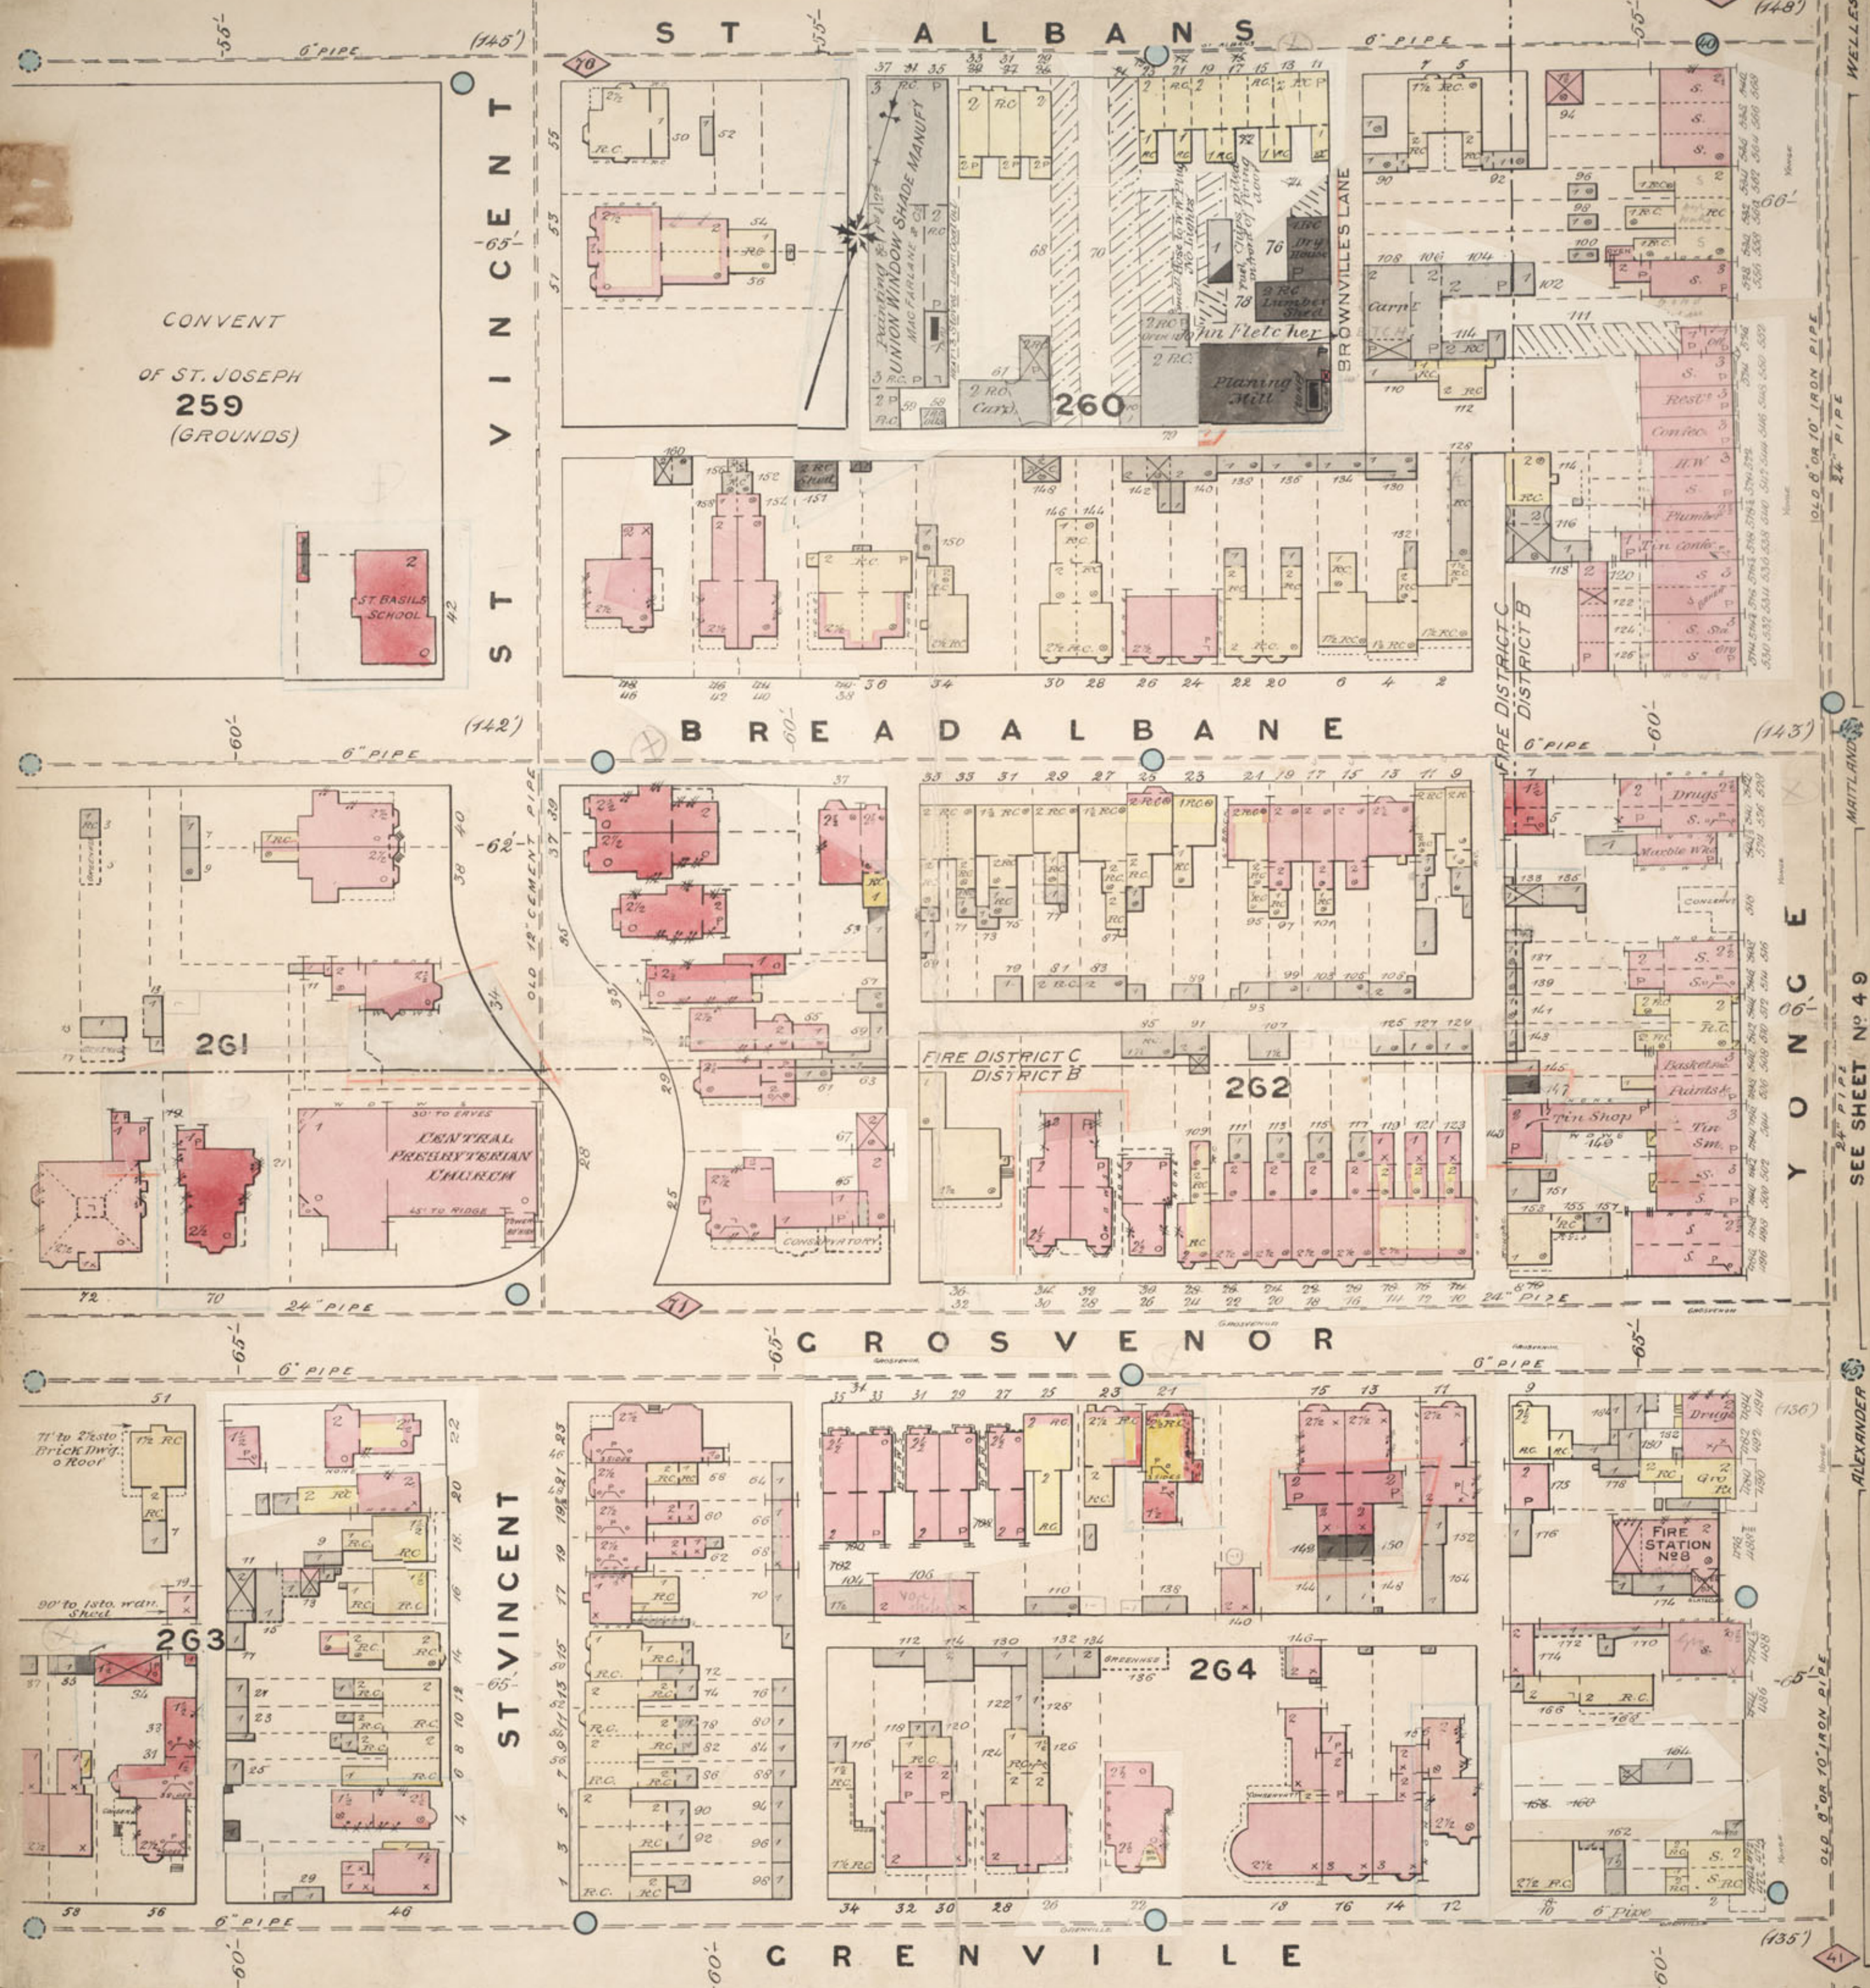

W E L L E S L E Y


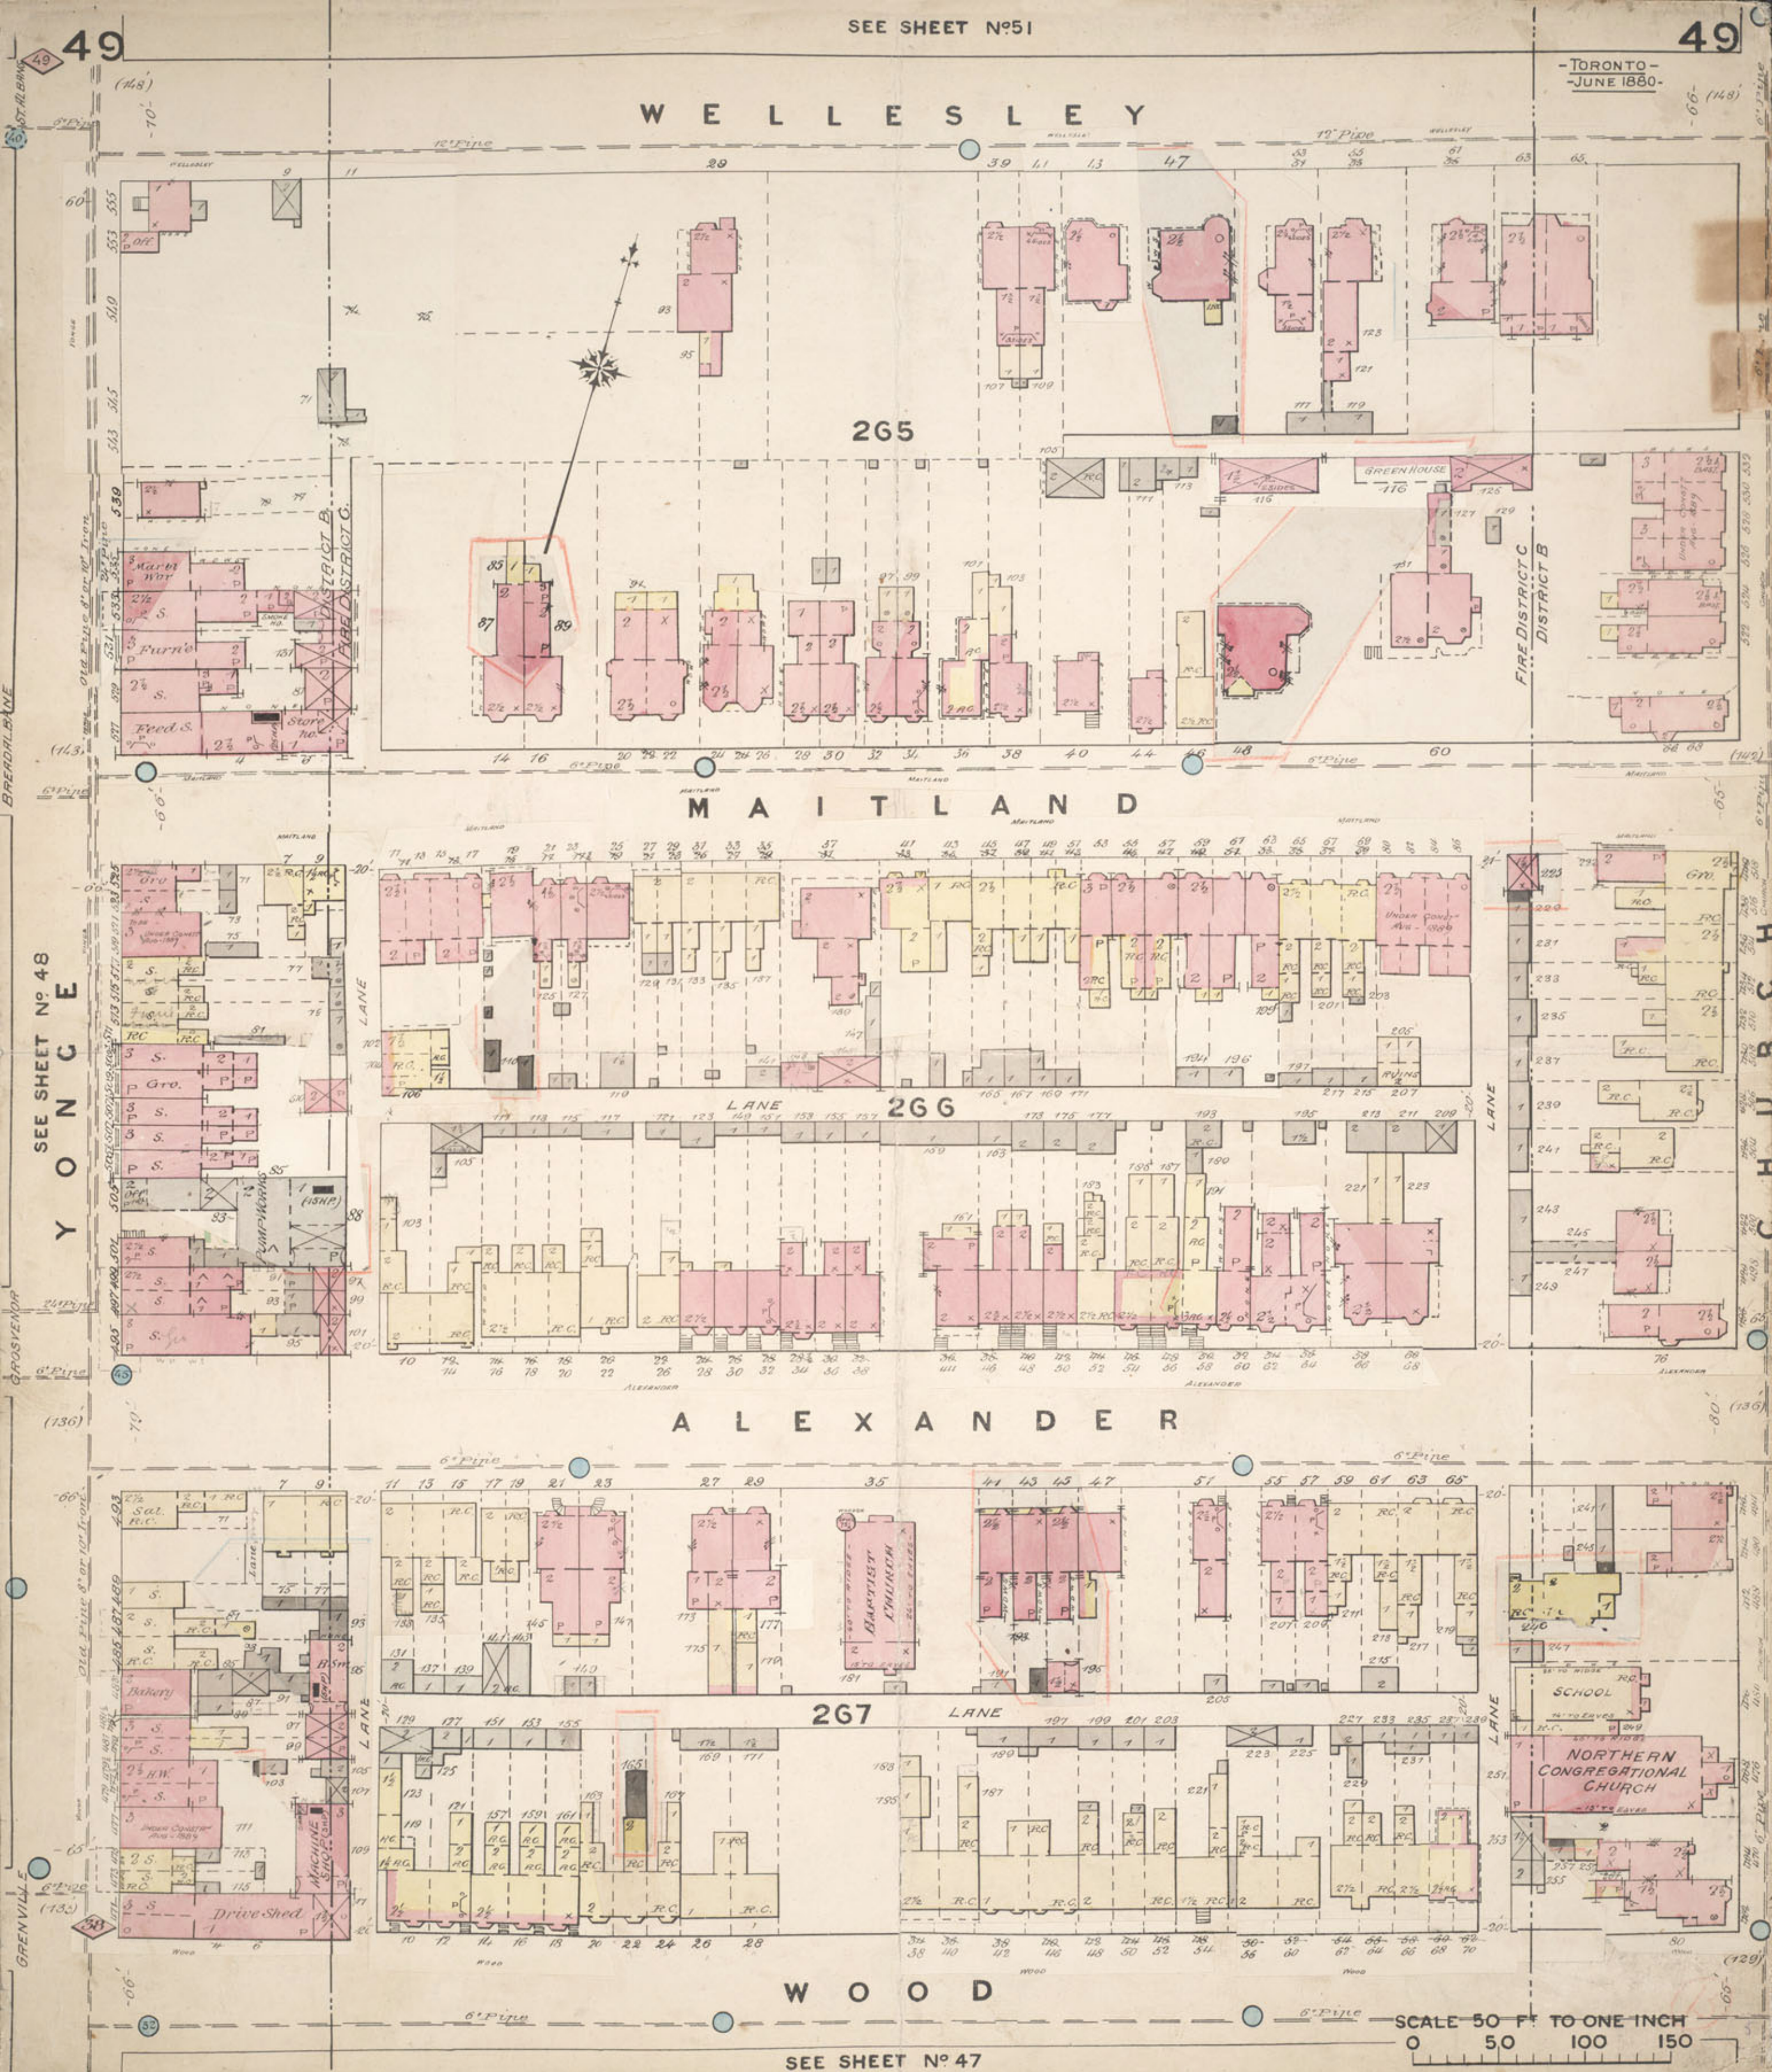




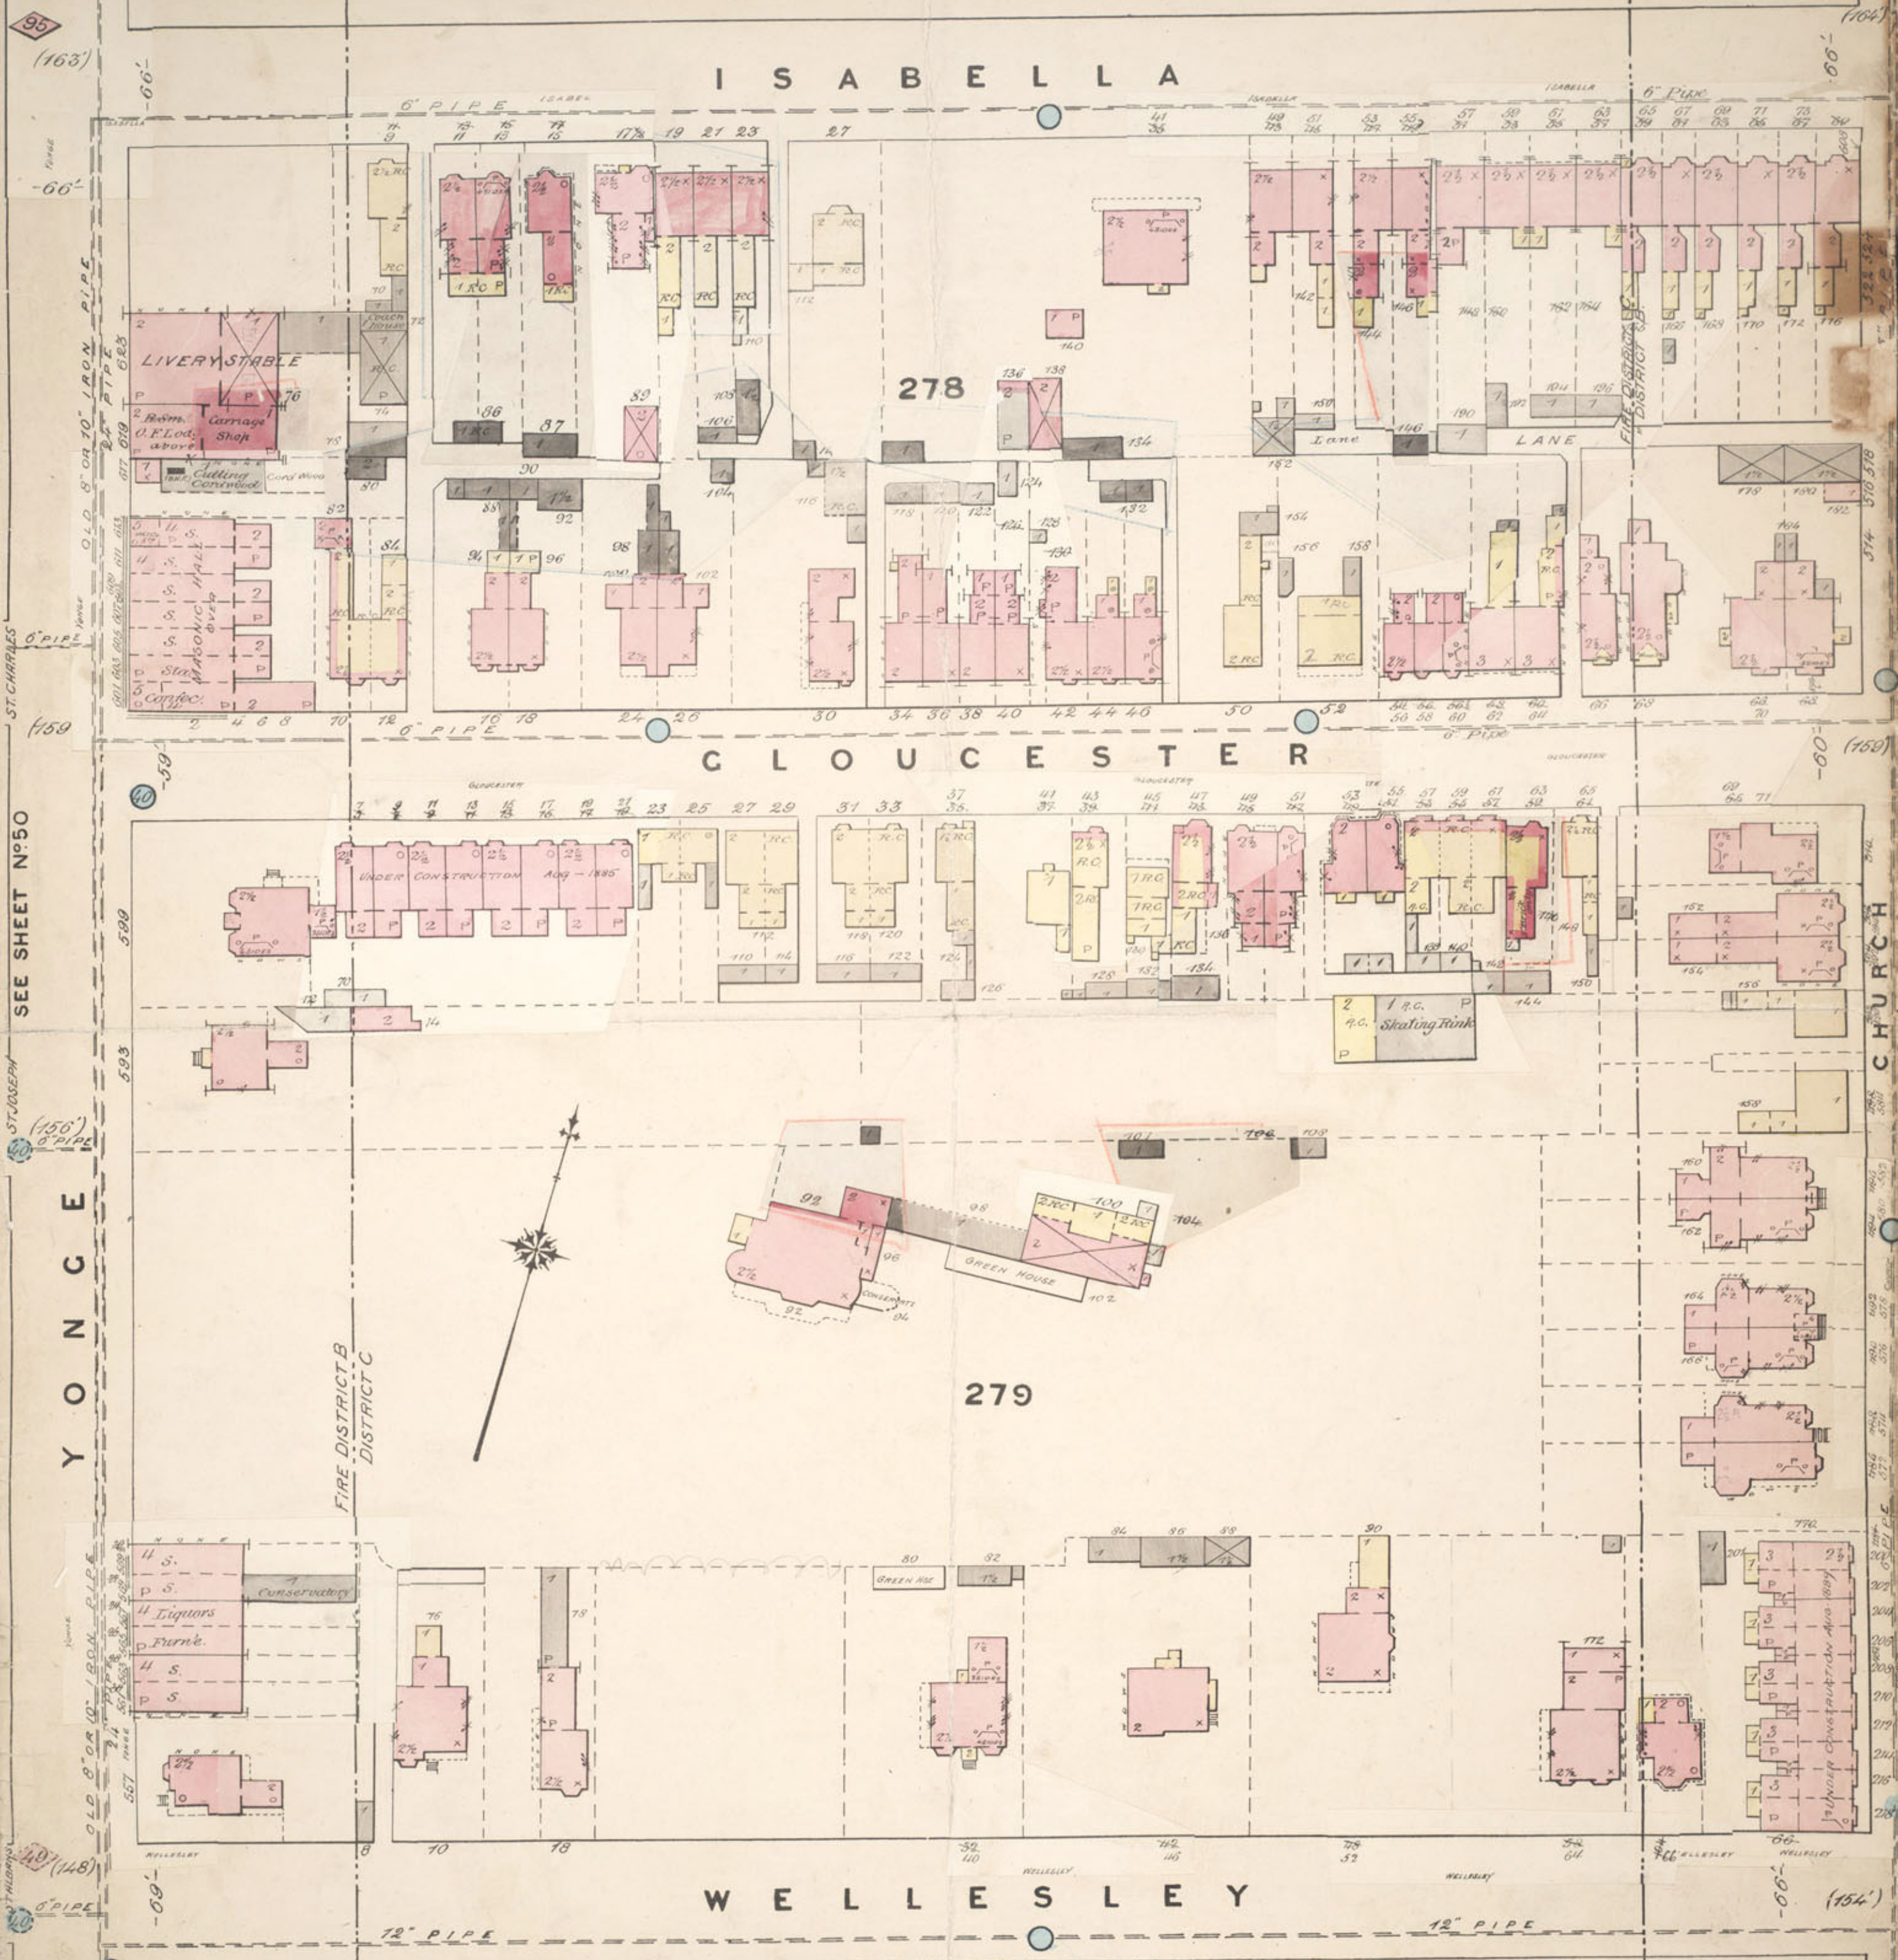

SEE SHEET 66

TORONTO
JUNE 1880

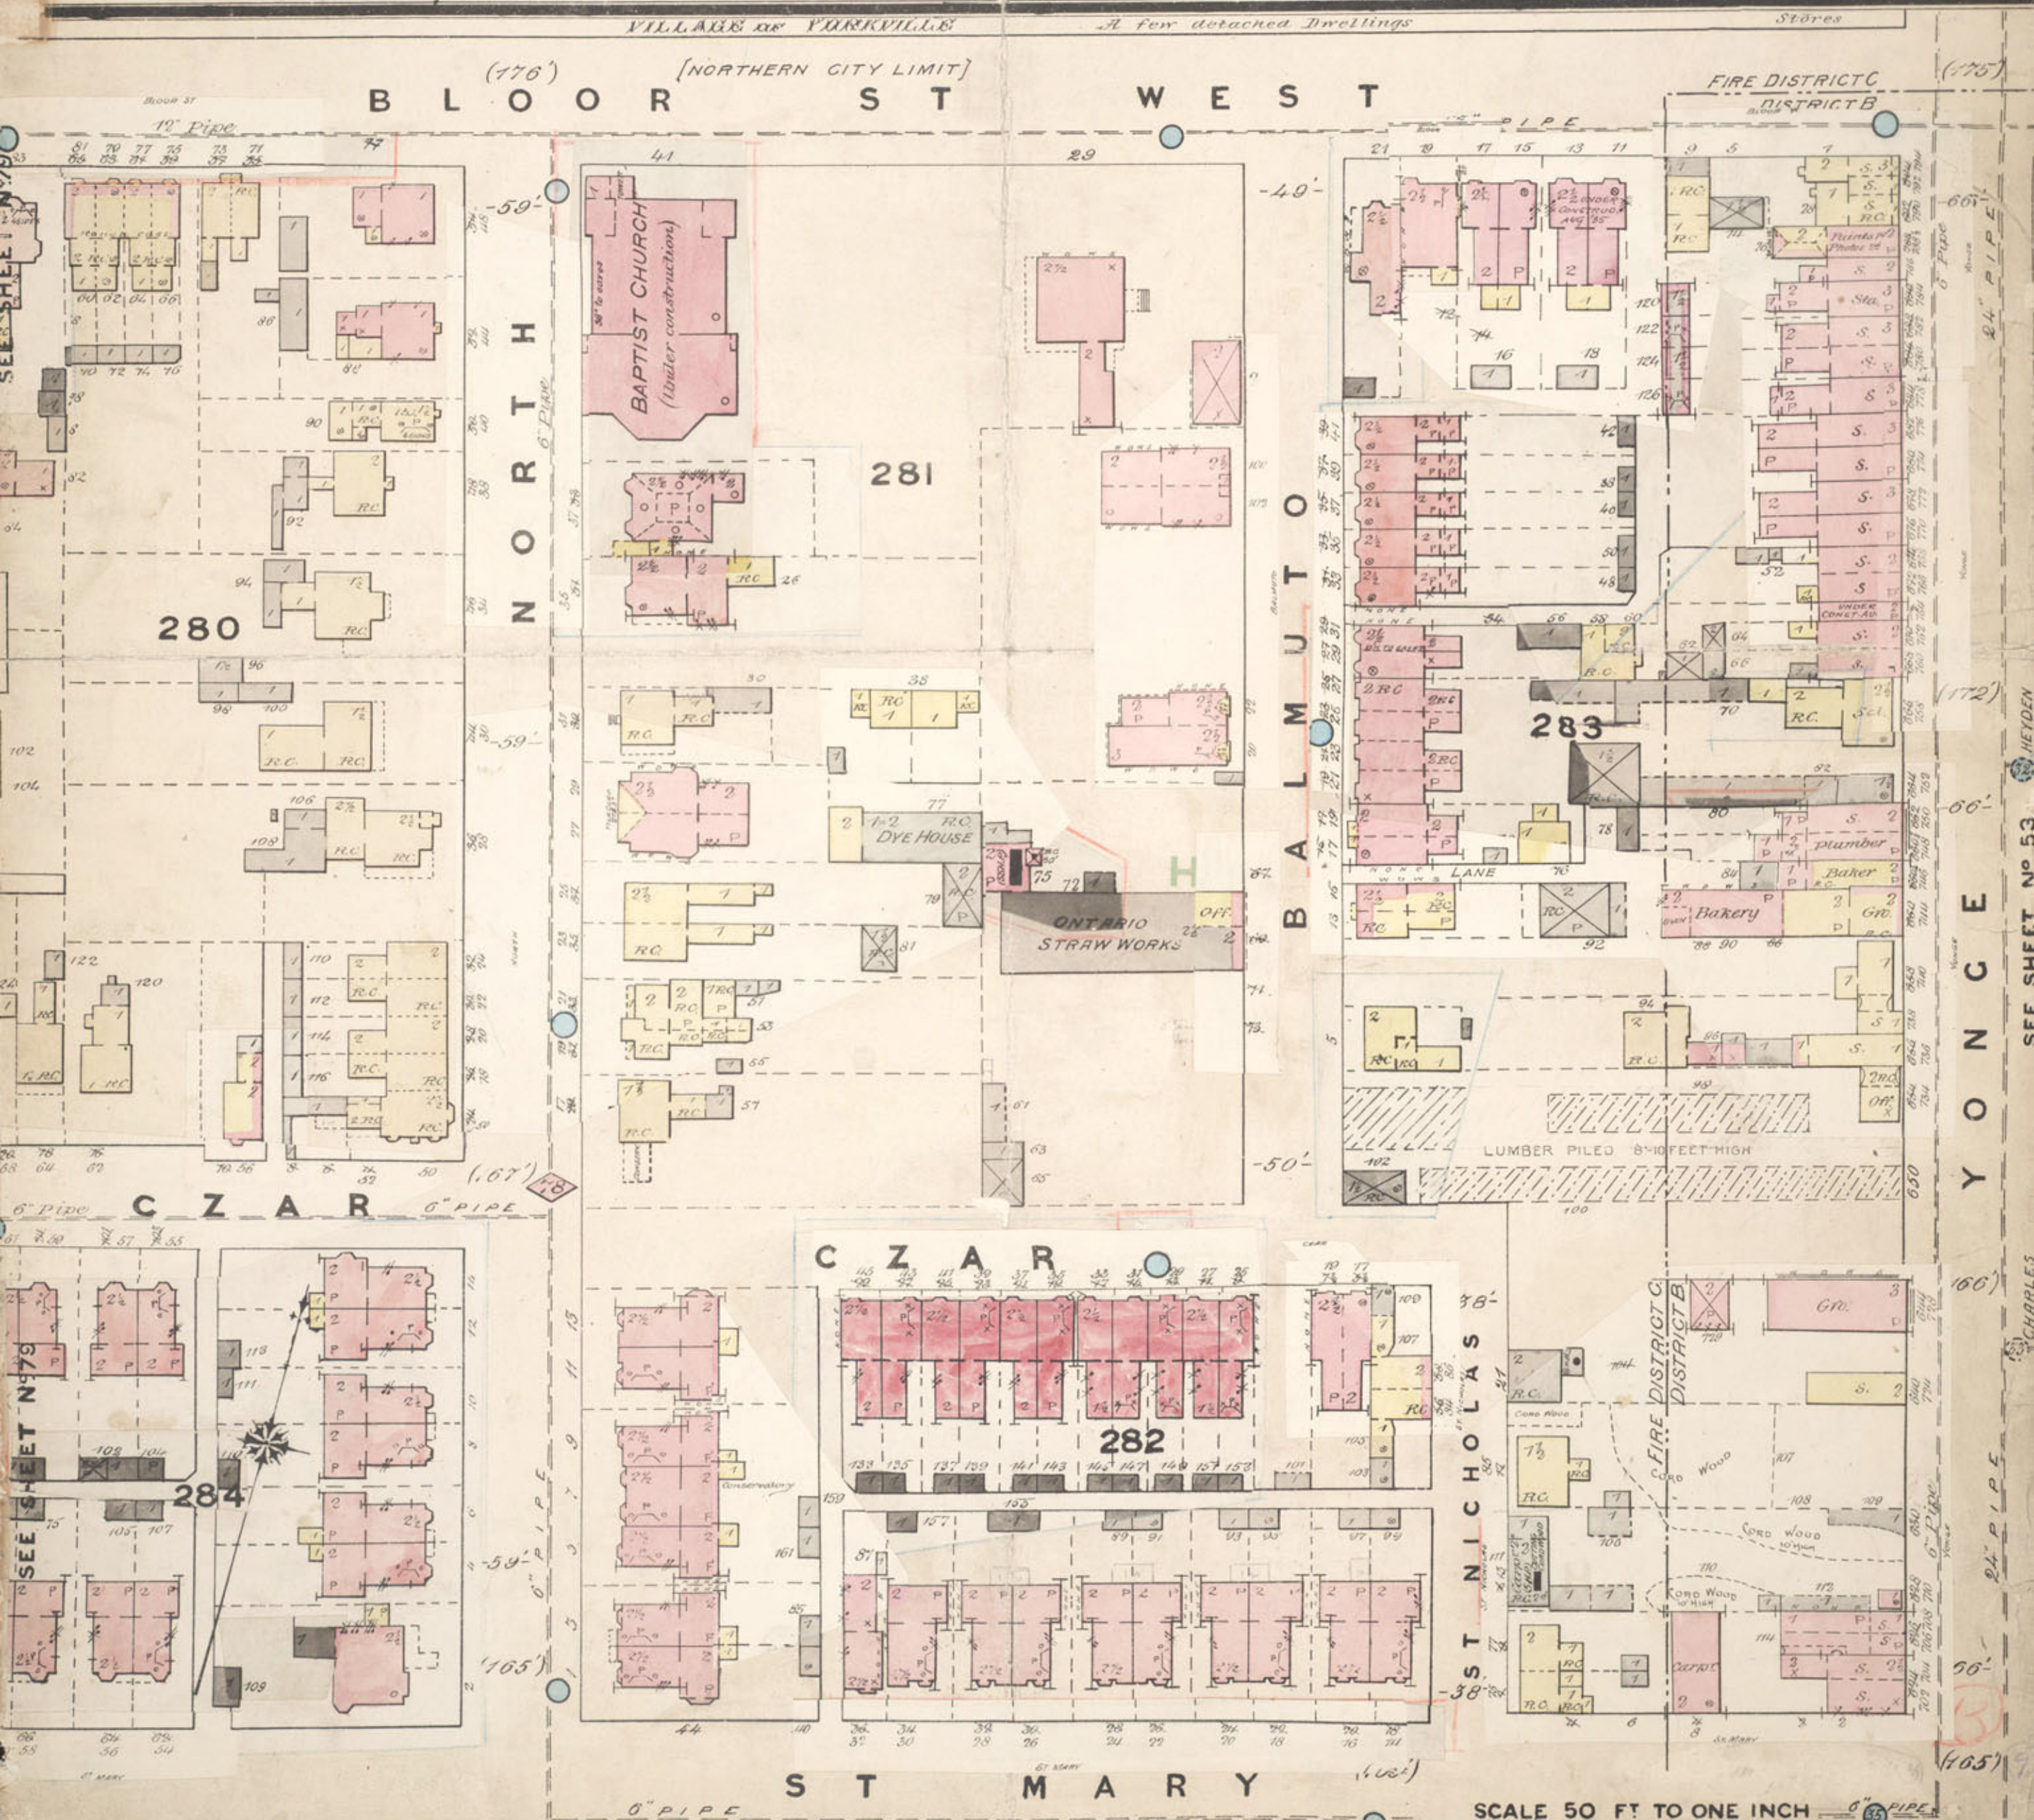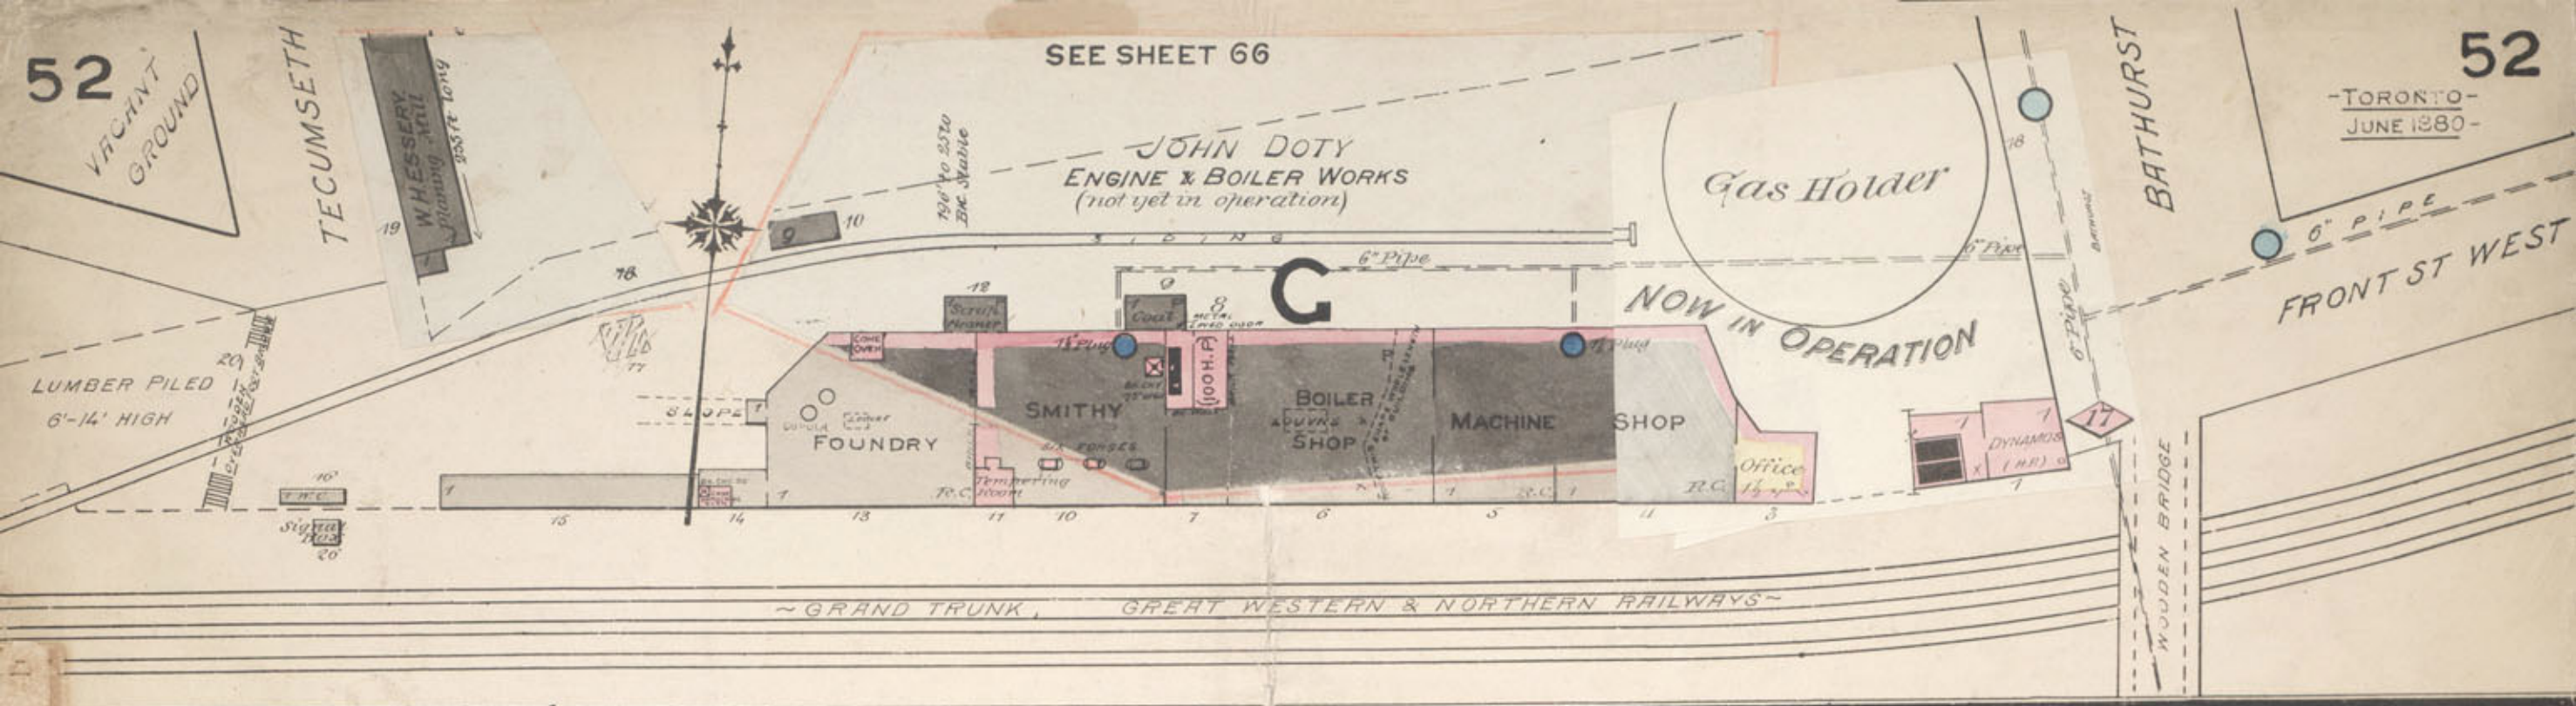

B-L-O-O-R-S-T-E-A-S-T

